


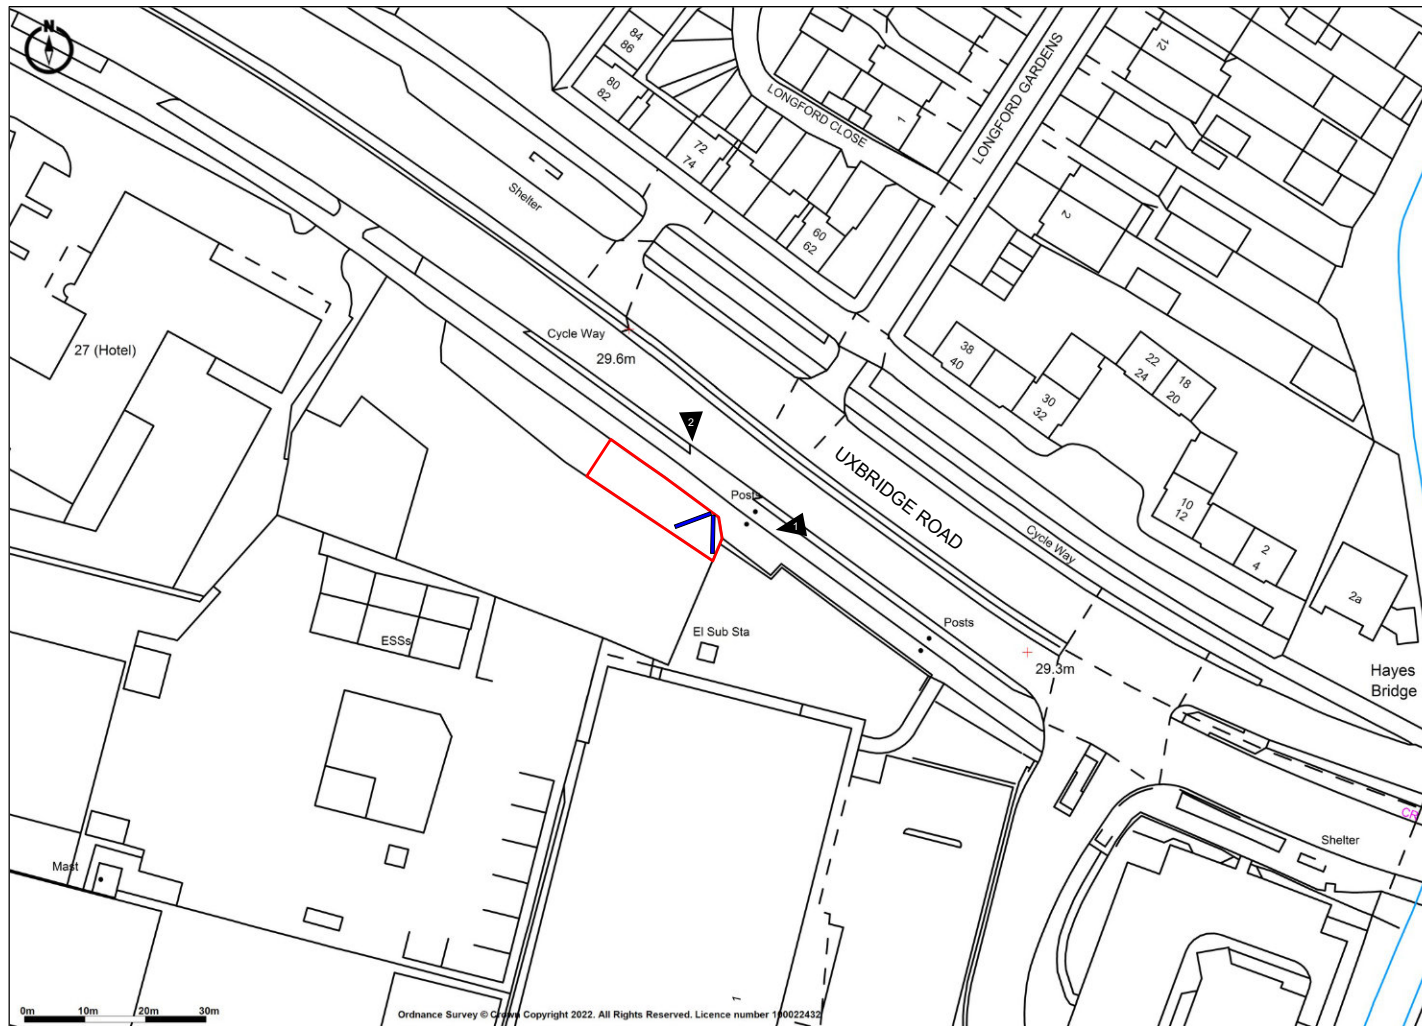

Proposed LED 48 displays x 2

Site Location

Promap
LANDMARK INFORMATION

Ordnance Survey Crown Copyright 2022. All rights reserved.
Licence number 100022432.
Plotted Scale - 1:1250. Paper Size - A4

Site:

15-17 Uxbridge Road, Hayes, UB4 0JH

Title:

Location Plan

Date:

21/01/2022

Dwg. No:

PY4201-4/001

Rev:

Scale: 1:1250@A4

