


ATTACHMENT TO DRAWING NO. 1/5

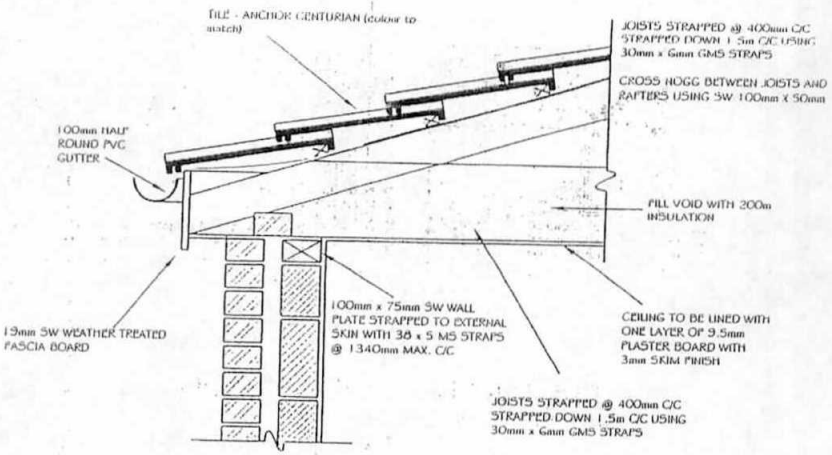

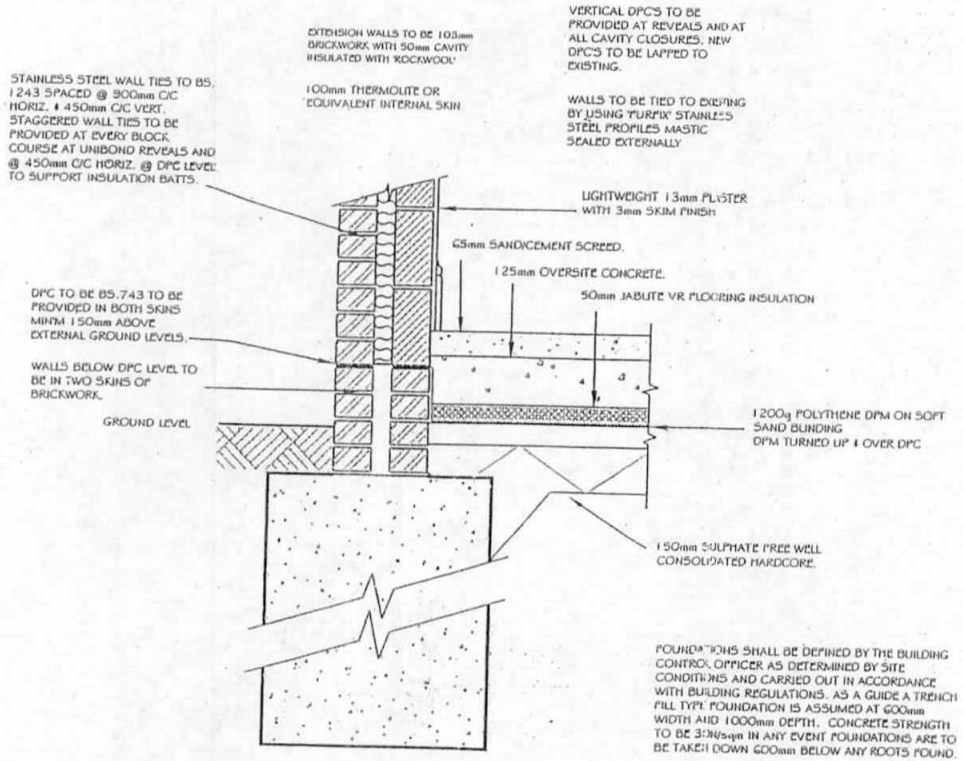

DETAILS: Foundation & Floor Detail SCALE: 1:20

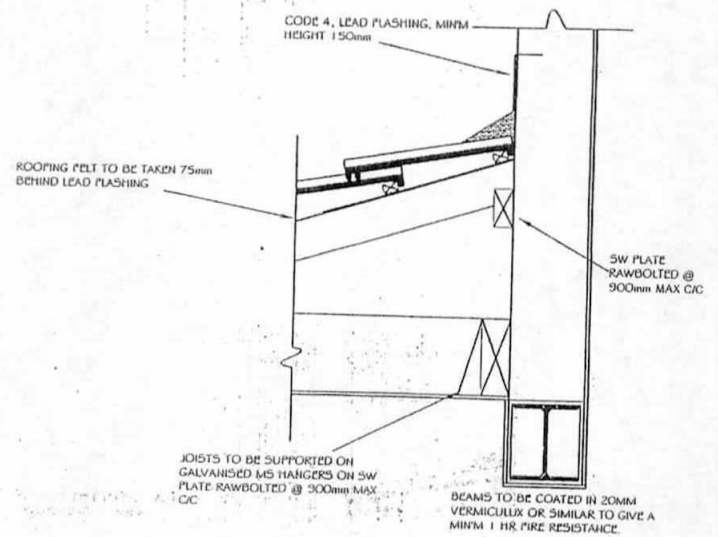

DETAILS: Wall and Pitch Roof Detail

- 4 FEB 2015