


Block Plan

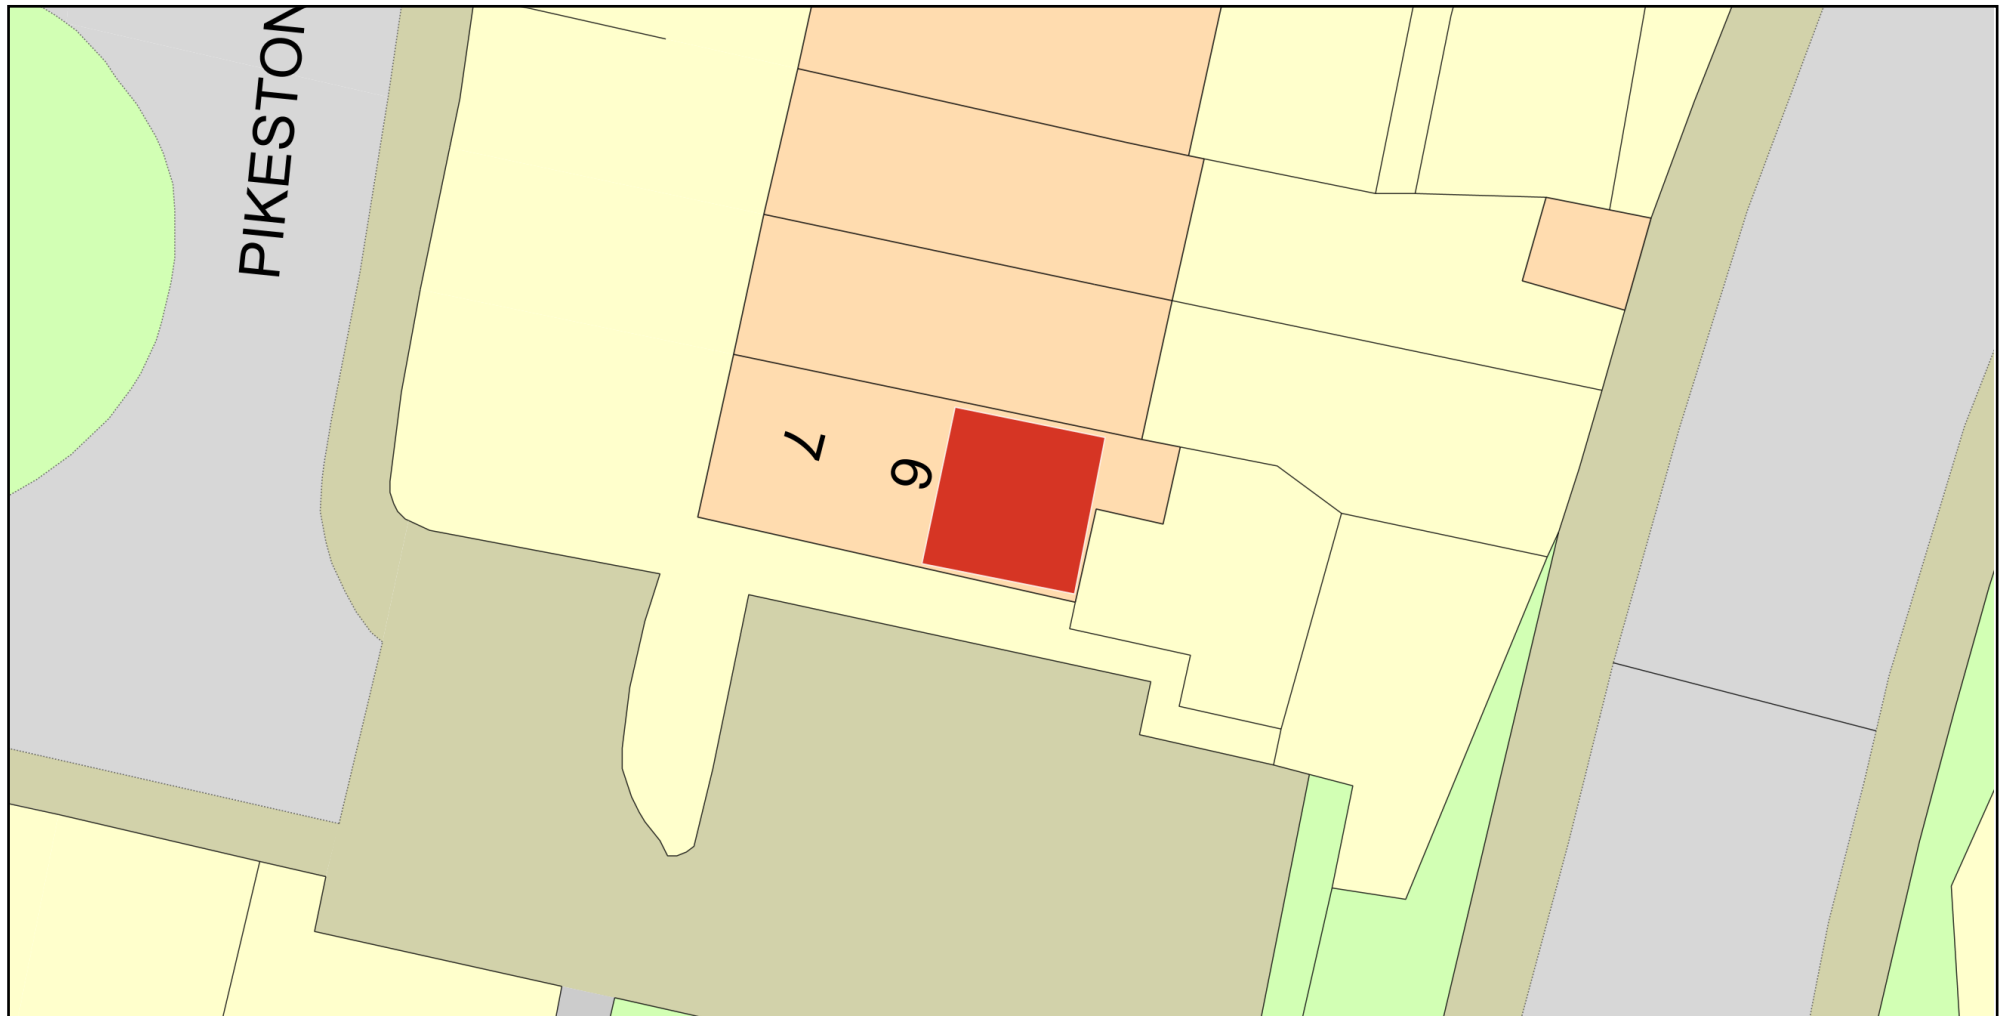

0 10
Metres



Plan Produced for: 7 Pikestone Close UB4 9QT

Date Produced: 05 May 2021

Plan Reference Number: TQRQM21125093244814

Scale: 1:200 @ A4

© Crown copyright and database rights 2021 OS 100042766