


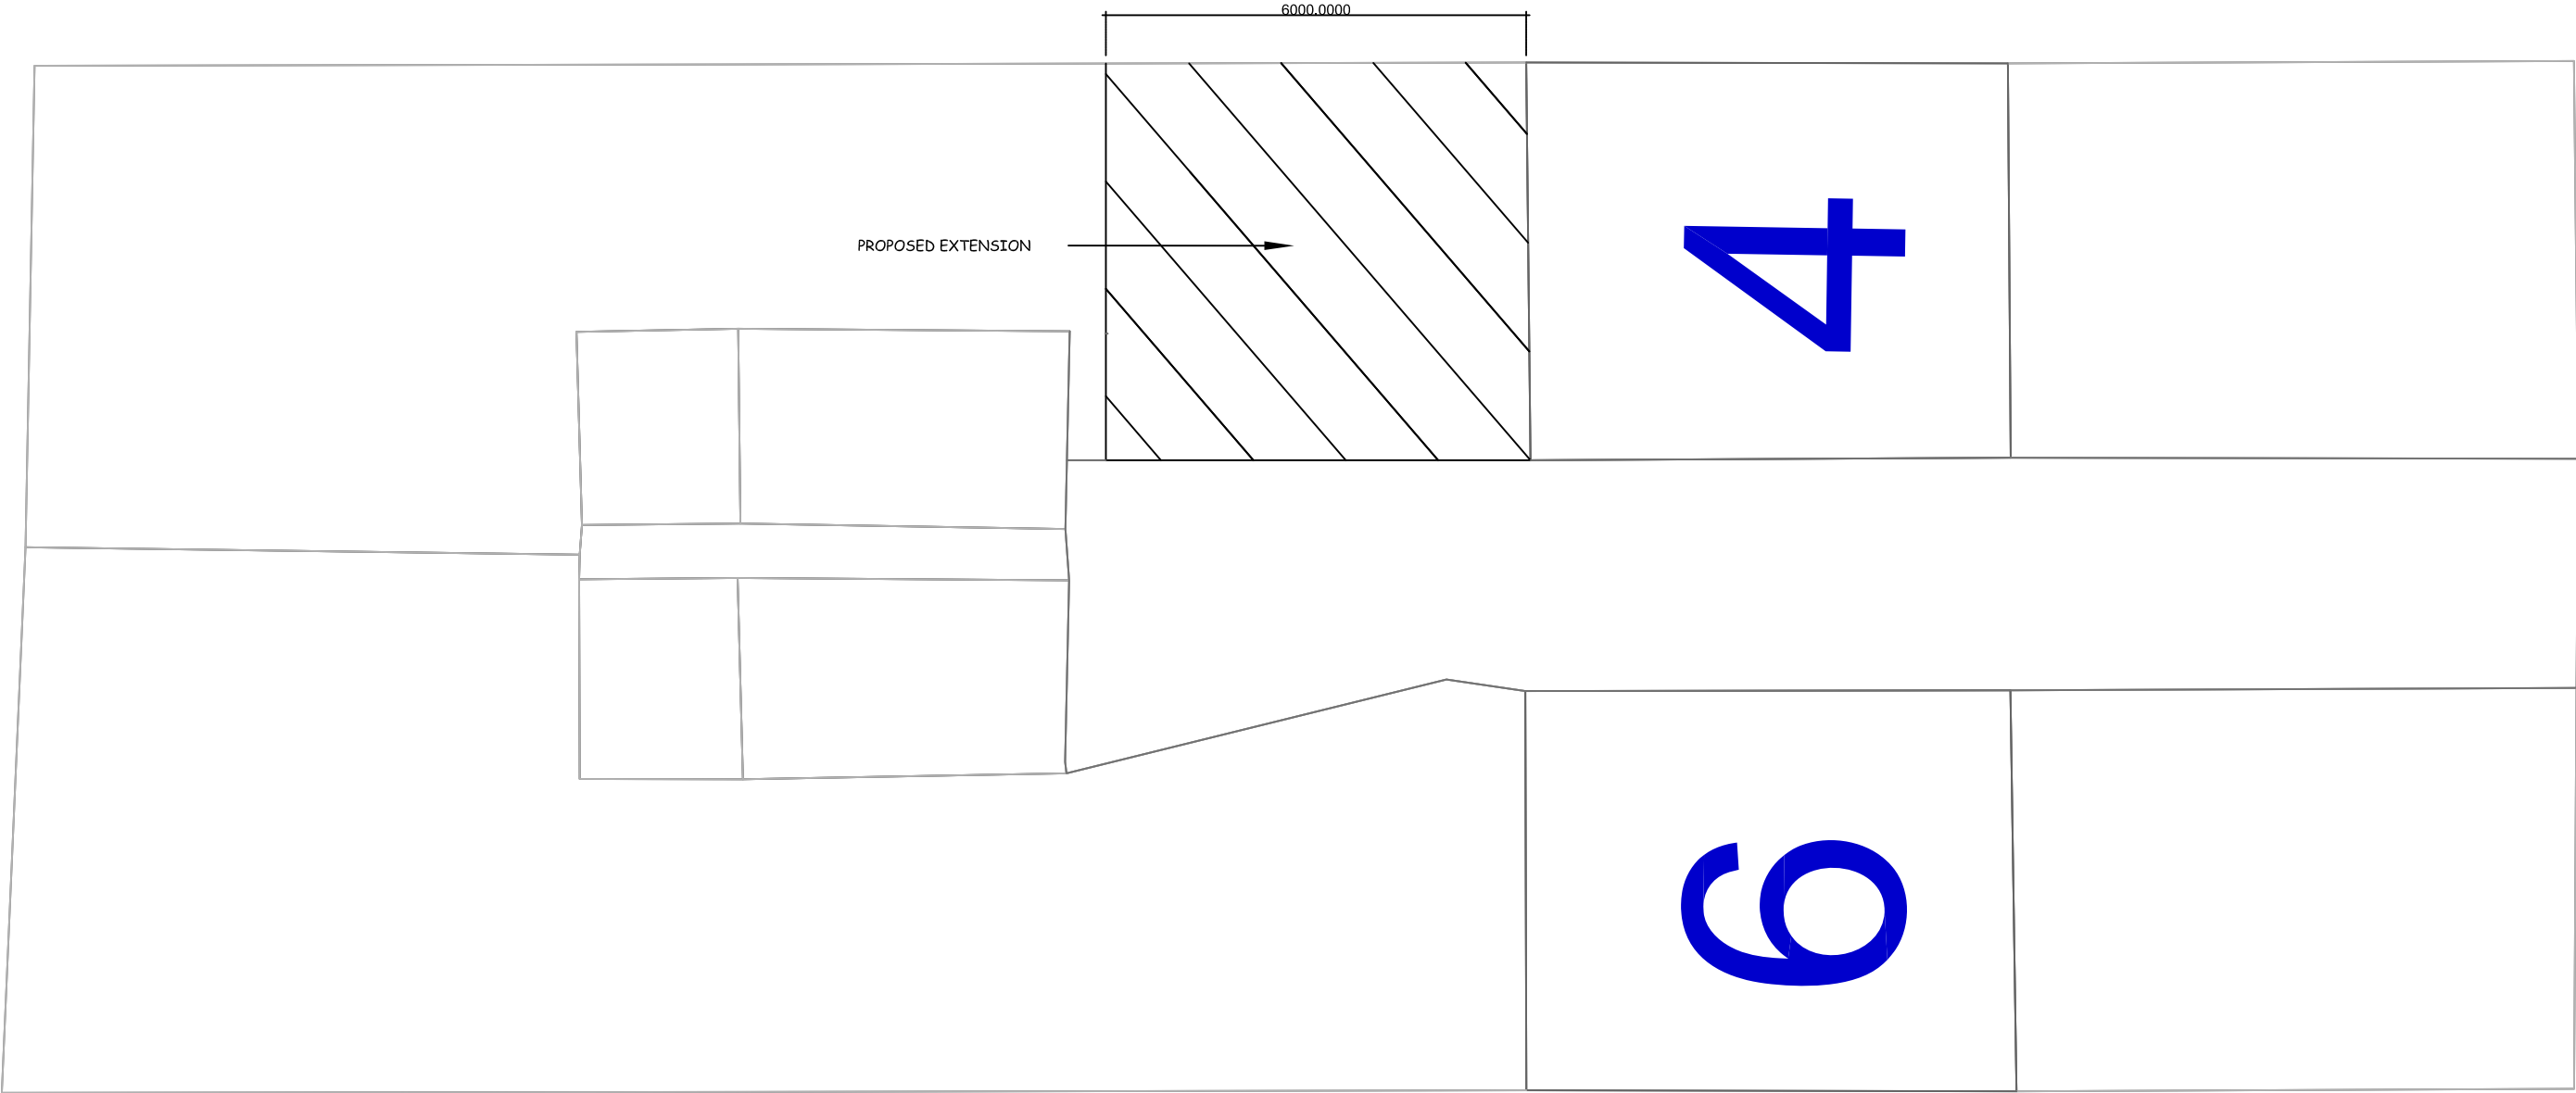

PROPOSED GROUND FLOOR

KEY		
SCALE 1:100 @A3 0 1cm 2cm 3cm 4cm 5cm 0 1m 2m 3m 4m 5m		
B		
A		
Rev.	Description	Init.
Client		
Mr Harvinder Singh Bhullar		
Project Title		
Proposed Ground Floor Extension		
Site address		
4 LEVEN WAY, HAYES, UB3 2SR		
BRICKS AND MORTAR ENTERPRISES		
52 ALLENDALE AVENUE, SOUTHALL, UB1 2SW		
Mobile: 07956 959418		
Email: info@bricksandmortarenterprises.com		
website: www.bricksandmortarenterprises.com		
All dimensions must be checked on site before commencing work. Do not scale from these drawing. Any deviations from plans or structural alternations are to be notified immediately. Any building works undertaken before all necessary Local Authority approvals have been obtained are at clients own risk. Any revised drawing or additional structural designs required after Local Authority approvals have been gained will form an additional cost to the client.		
PLANNING ISSUE		