


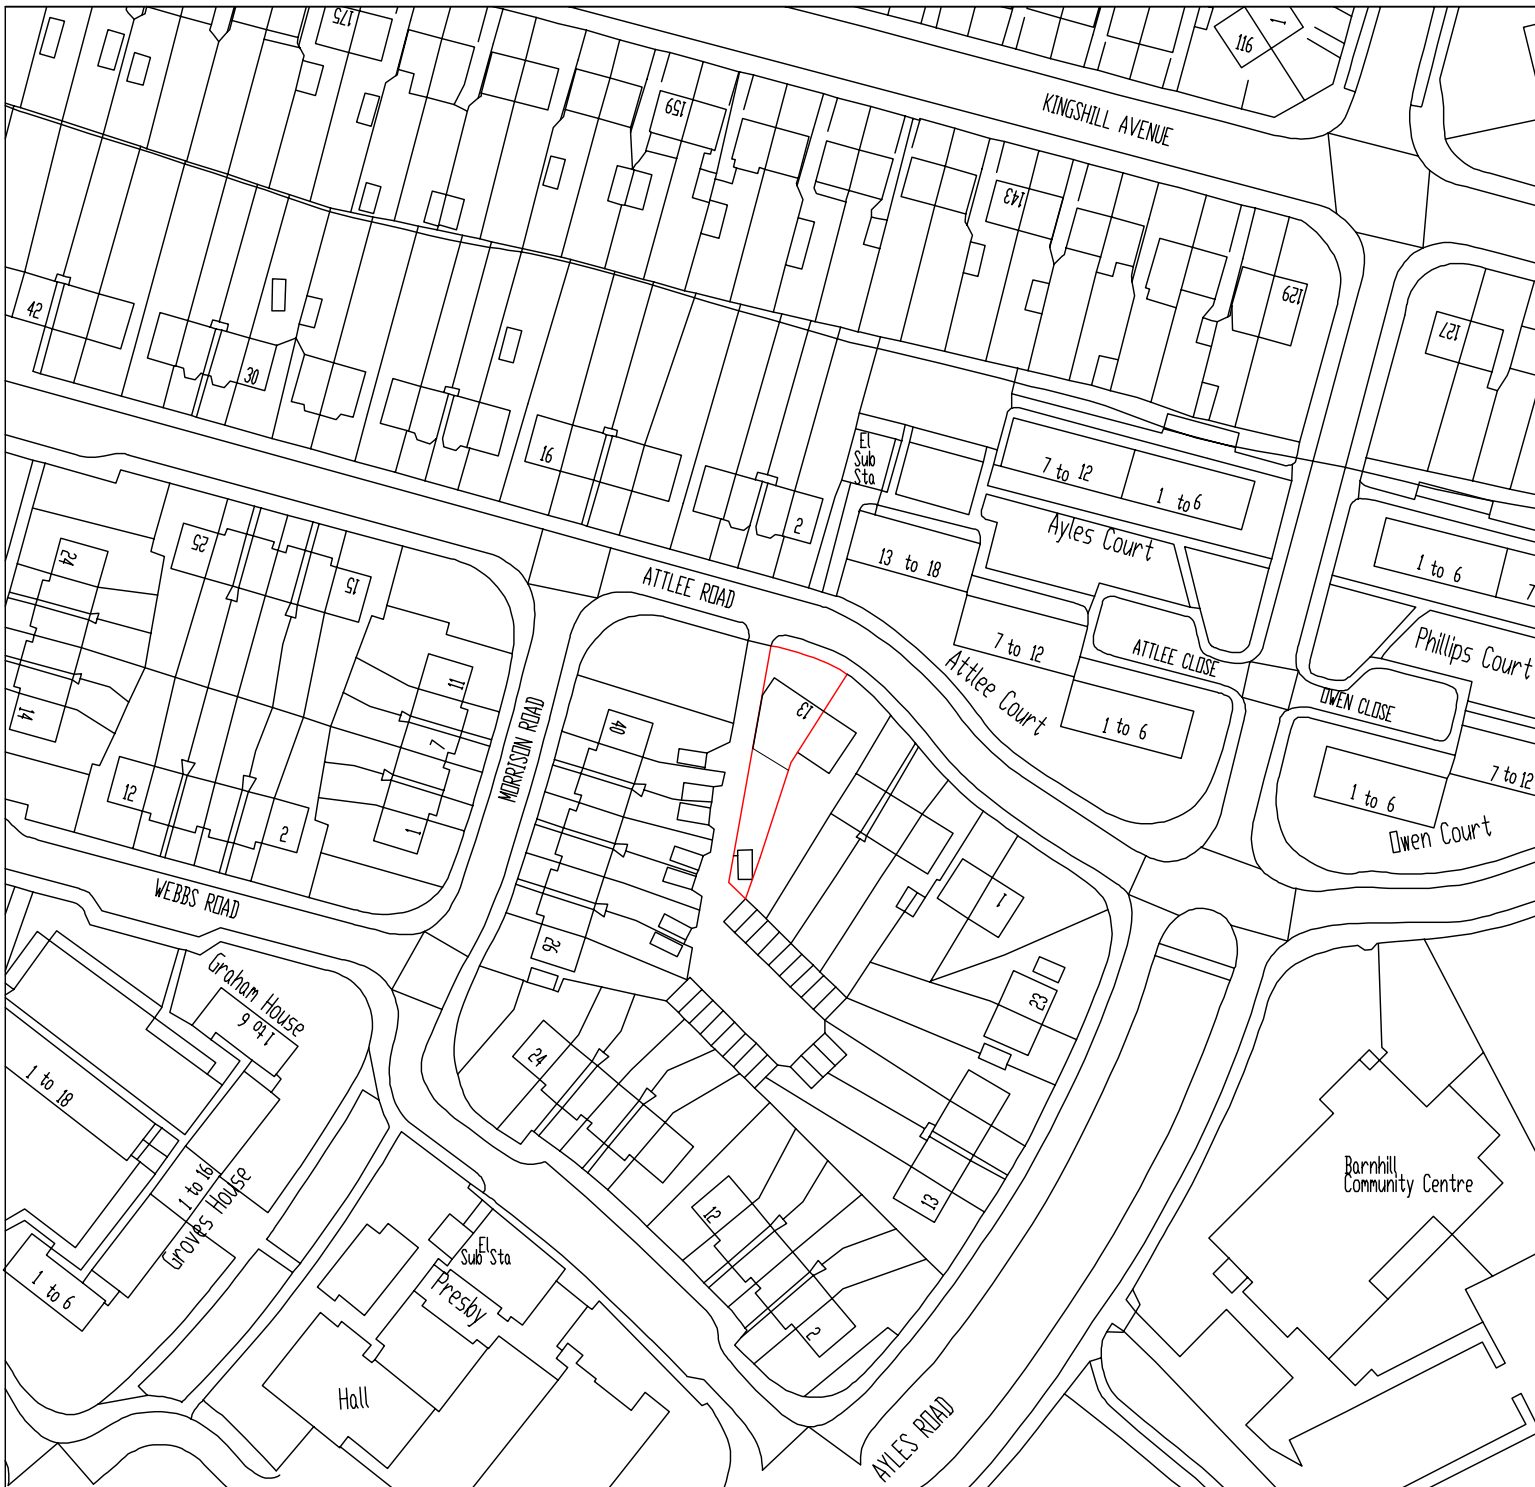

LOCATION PLAN
13 ATTLEE ROAD
HAYES
MIDDLESEX UB4 9JB

SCALE 1:1250

