


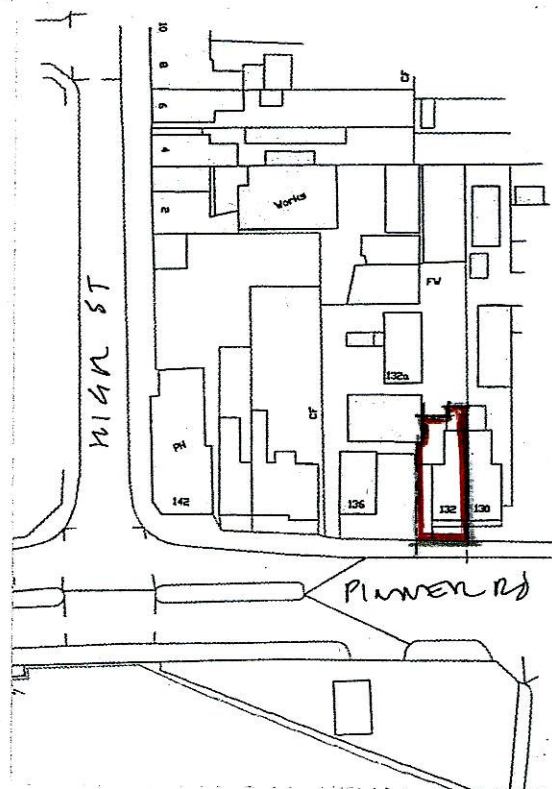

SITE LOCATION 1:1250

0 10 50M
Scale

132 PINNER ROAD, NORTHWOOD. HA6 1BP

Drawn By: W E Culliton

LOCATION PLAN

SCALE:1:1250

Tel: 07595 972800

DRAWING NO: 132PR/001

Date: Jan. 2017