


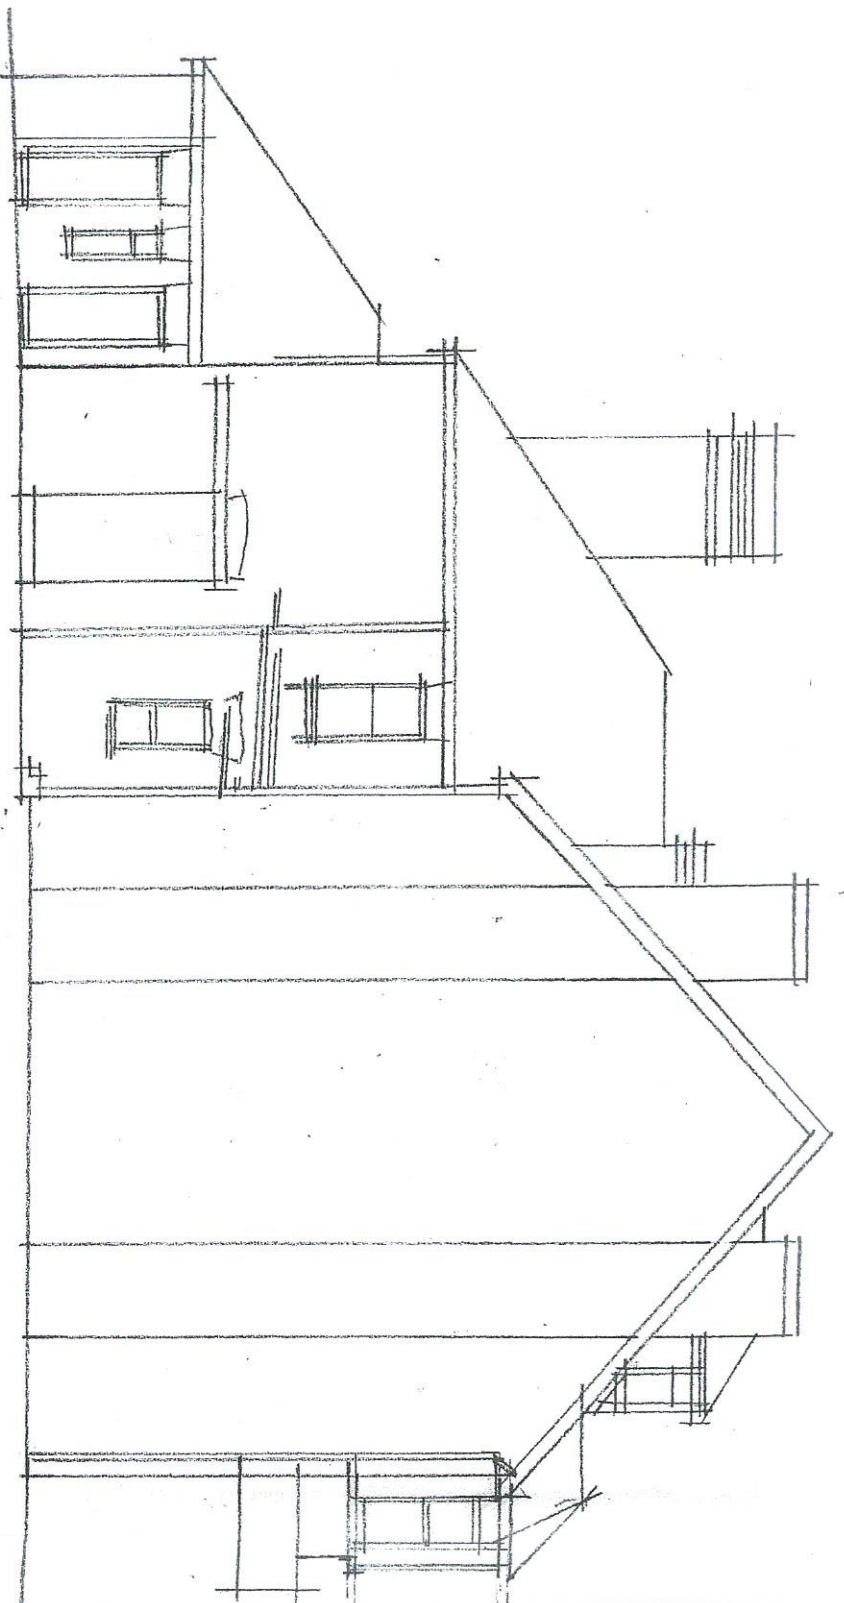

SIDE ELEVATION



132, PINNER ROAD, NORTHWOOD. HA6 1BP

EXISTING SIDE ELEVATION.

DRAWING NO: 132PR/003

Drawn By: W E Culliton

Tel: 07595 972800

Date: Jan. 2017