


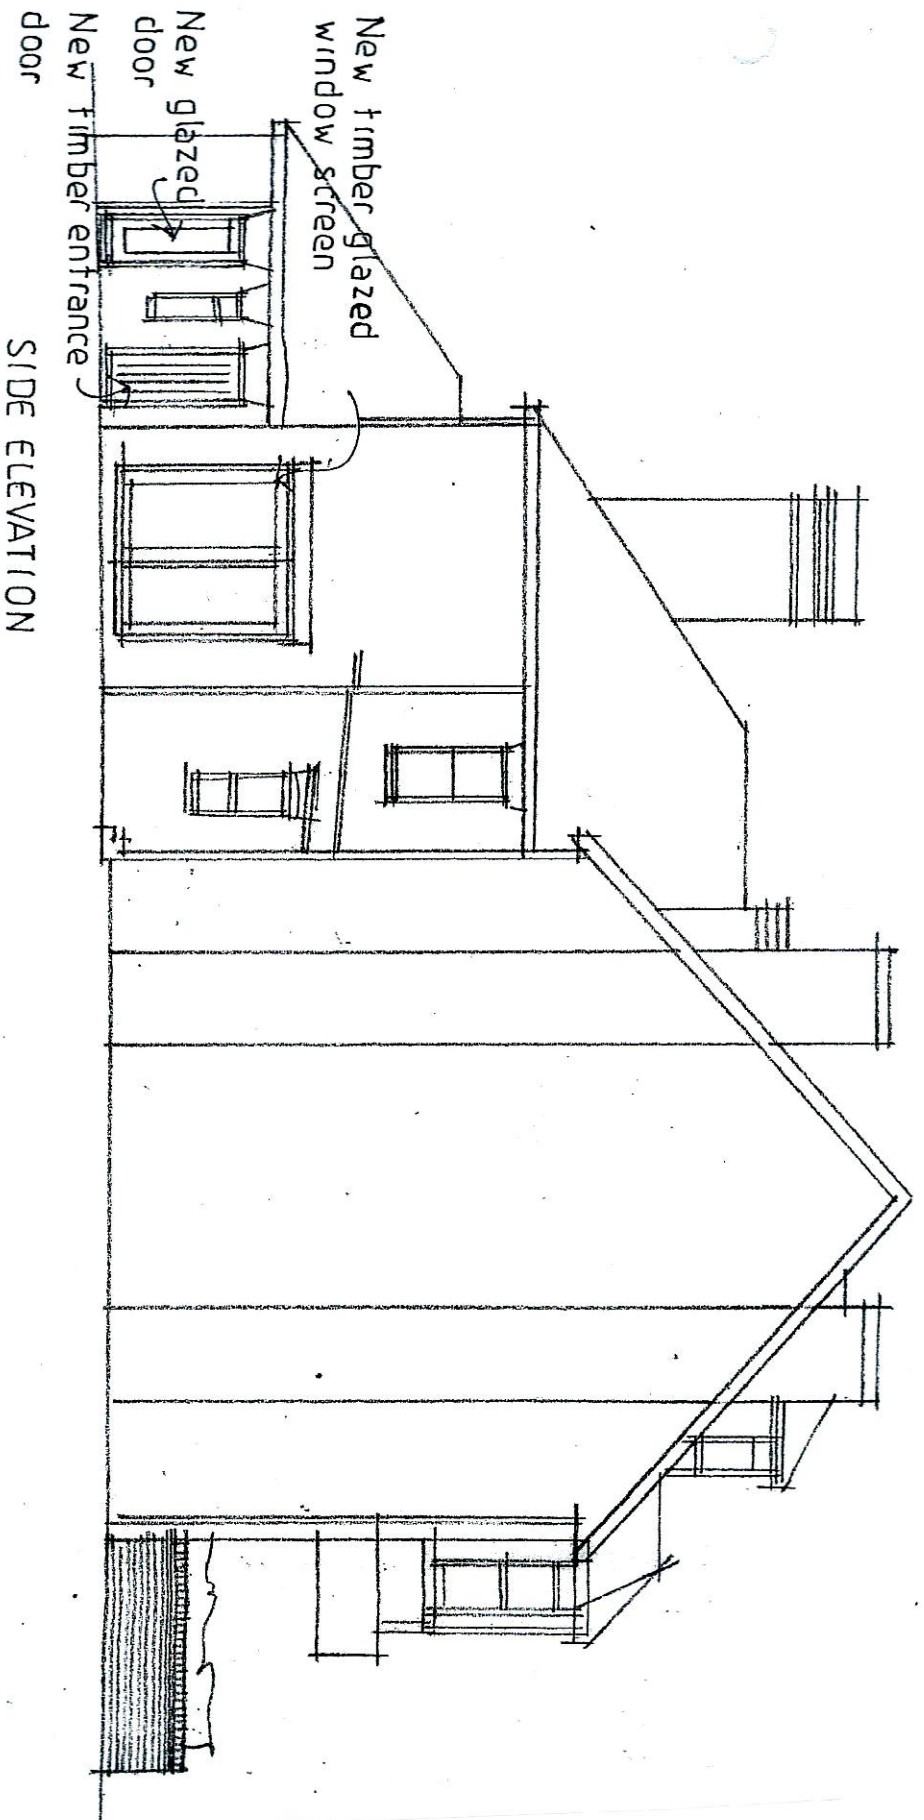

132, PINNER ROAD, NORTHWOOD. HA6 1BP
PROPOSED SIDE ELEVATION. SCALE:1:100
DRAWING NO: 132PR/006

Drawn By: W E Culliton
Tel: 07595 972800
Date: Jan. 2017