LEGEND

EVCP Denotes electric vehicle charging point

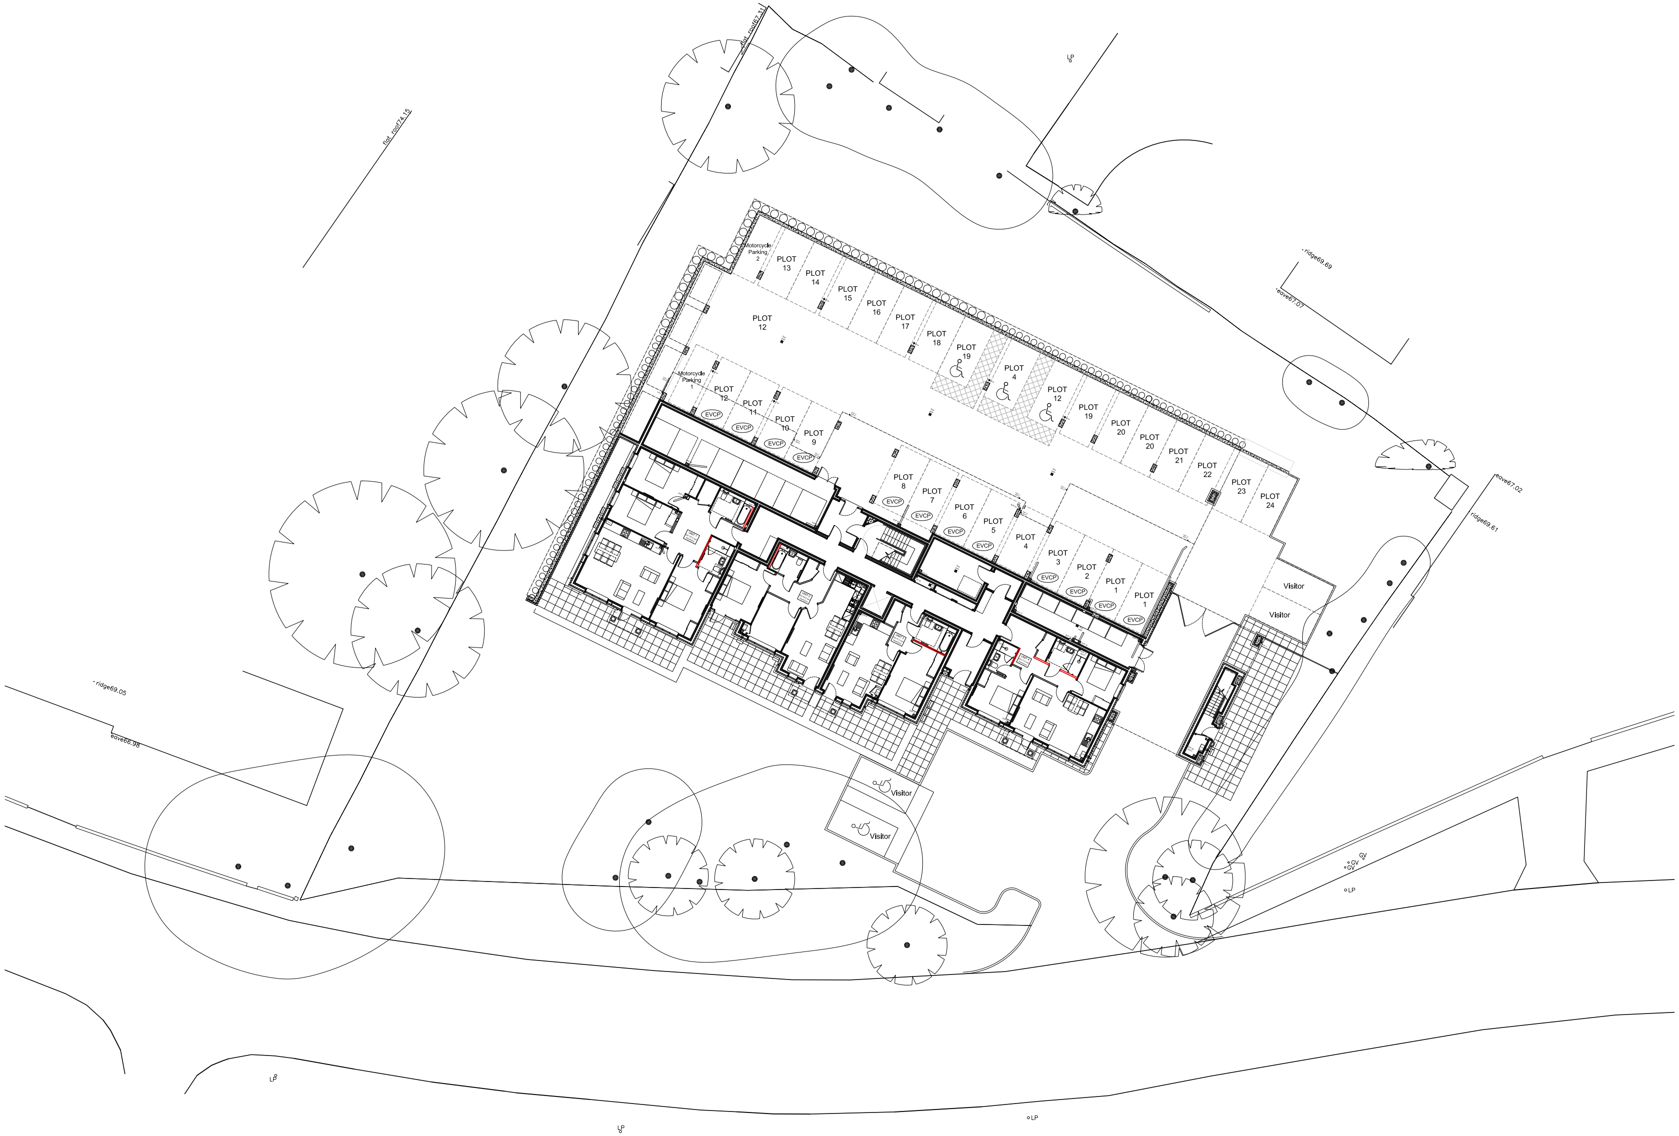

DO NOT SCALE THIS DRAWING

N

Revision	Description	Checked By	Date
P4	Parking allocation amended.	DB	18/03/19
P3	Railings to front boundary and areas of paving updated.	DB	10/01/19
P2	Motorcycle spaces & electric vehicle charging points added.	DB	24/10/18
P1	Issued for approval.	DB	24/07/18

Issue Checked			
Author	Manager	Author	Manager
Date	Date	Date	Date

Project Number 0105
36-40 Rickmansworth Road
Northwood

dbarchitecture RIBA

David Brown Architecture Ltd
13 Bridge Fields
Kegworth
Derbyshire
DE74 2FW

tel: 07910 083952
email: david@dbarchitecture.co.uk
web: www.dbarchitecture.co.uk

Title Parking Allocation Details for Planning

Drg. 0105/PL-02

Scale 1:200 @ A1 Rev P4

Howarth HOMES plc

Howarth Homes plc,
54 Oxford Road, Uxbridge,UB9 4DN.
Tel: 01895 454888 Fax: 01895 454889

www.howarthhomes.co.uk