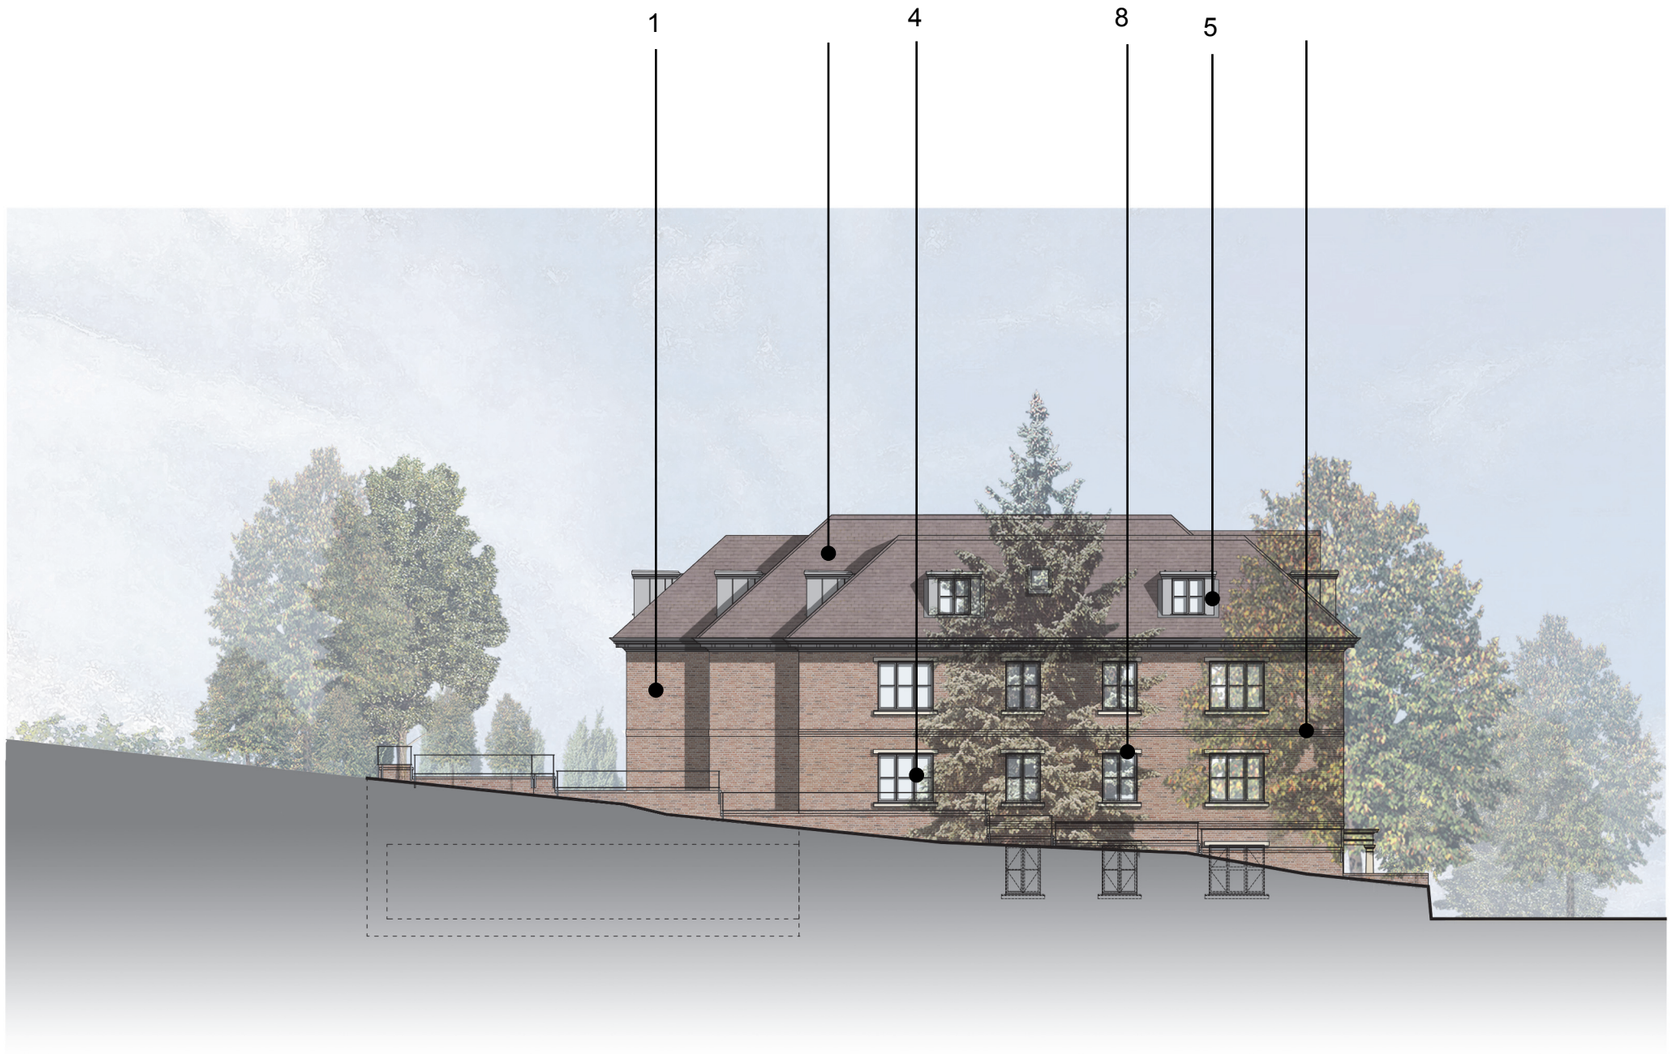

0m 5m 10m

willcox and meilwes

REV	DATE	DESCRIPTION	DRAWN
05	Jan 18	Issued for planning	KR

CLIENT
Howarth Homes

PROJECT
Rickmansworth Road
Northwood

Castle Hill House, 12 Castle Hill,
Windsor, Berkshire, SL4 1PD
t: +44 (0) 1753 839460 **f:** +44 (0) 1753 831113
www.WaMarchitecture.com

DRAWING TITLE
Proposed North West Elevation

PROJECT No	DWG TYPE	DWG No	REV	SCALE
170	PL	301	05	1:200 @ A3
DATE	**DRAWN**	**CHECKED**	**STATUS**	
25/08/2015	JP	BW	For Approval	

Do not scale drawings. Use only the dimensions given. The Contractor to check site dimensions and report any variations or omissions to Willcox and Meilwes. The drawing is Copyright of Willcox and Meilwes and must not be reproduced or used without express permission.

RIBA