
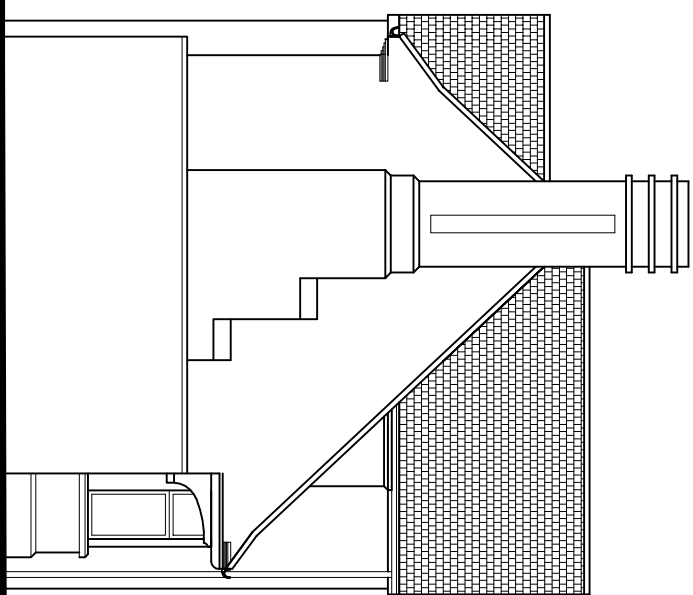
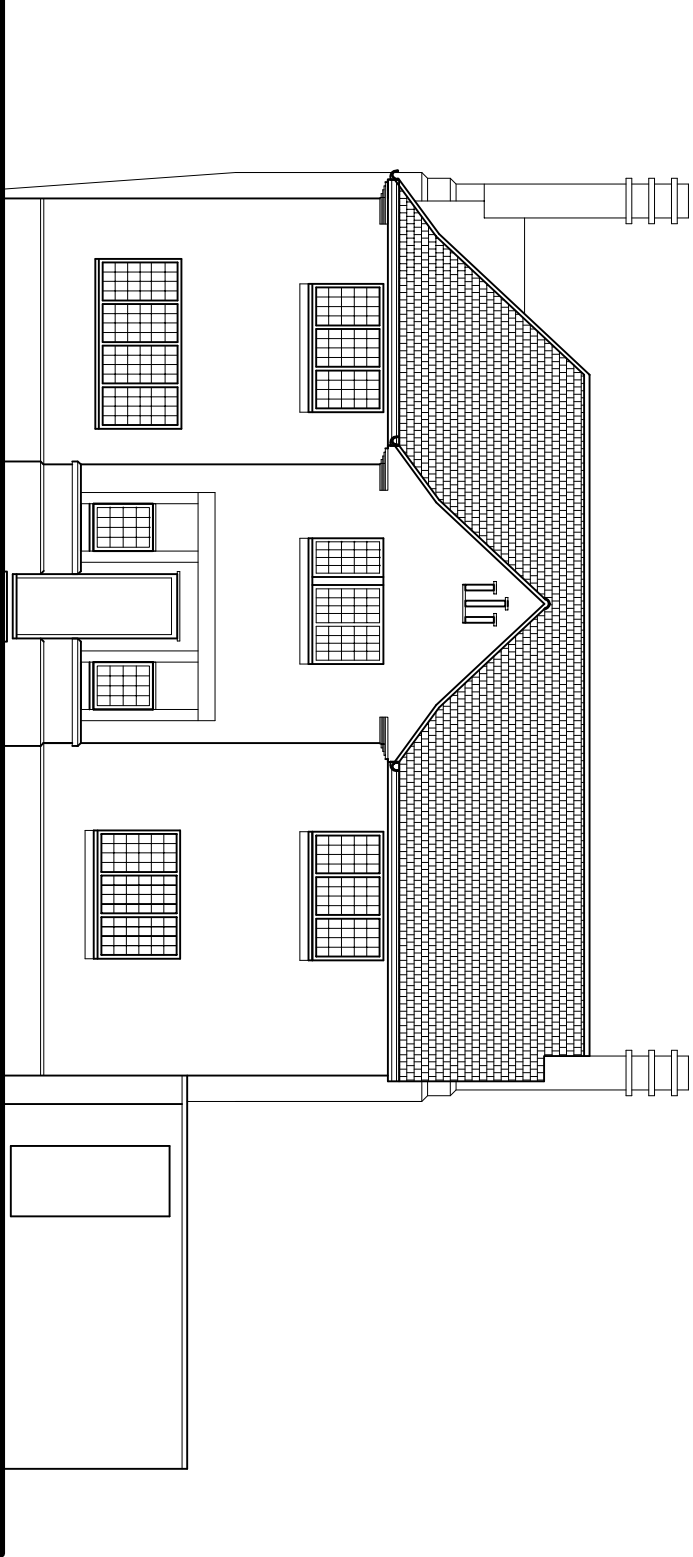
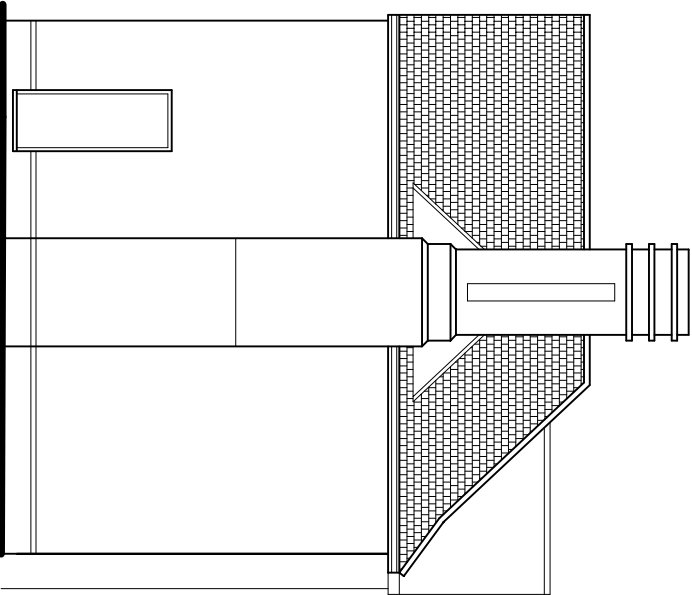


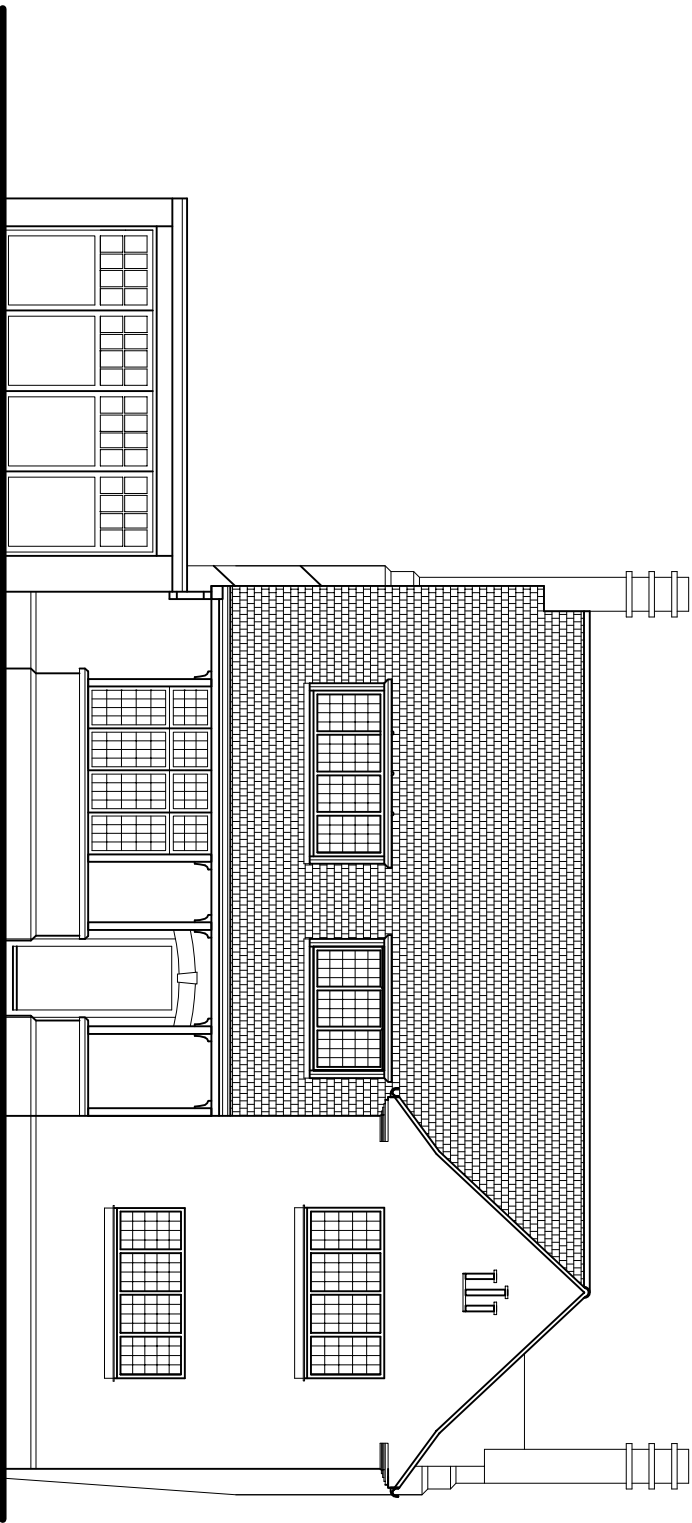

| rev | description | date |
|-----|-------------|------|
|-----|-------------|------|

alterations and extension to  
34 Ickenham Road  
Ruslip HA4 7RX  
for Mr & Mrs B Sivandan

Existing Elevations

| drw. no.   | rev.    |   |     |
|------------|---------|---|-----|
| S144(EX)02 | .       |   |     |
| scale      | date    | ⊙ | ref |
| 1/100 @ A3 | Nov '17 |   | mac |

MAC

architects & design consultants

118 South Knighton Road  
Leicester LE2 3LQ  
tel: 0116 2708599 mob: 07739663249  
collins.knighton@btinternet.com