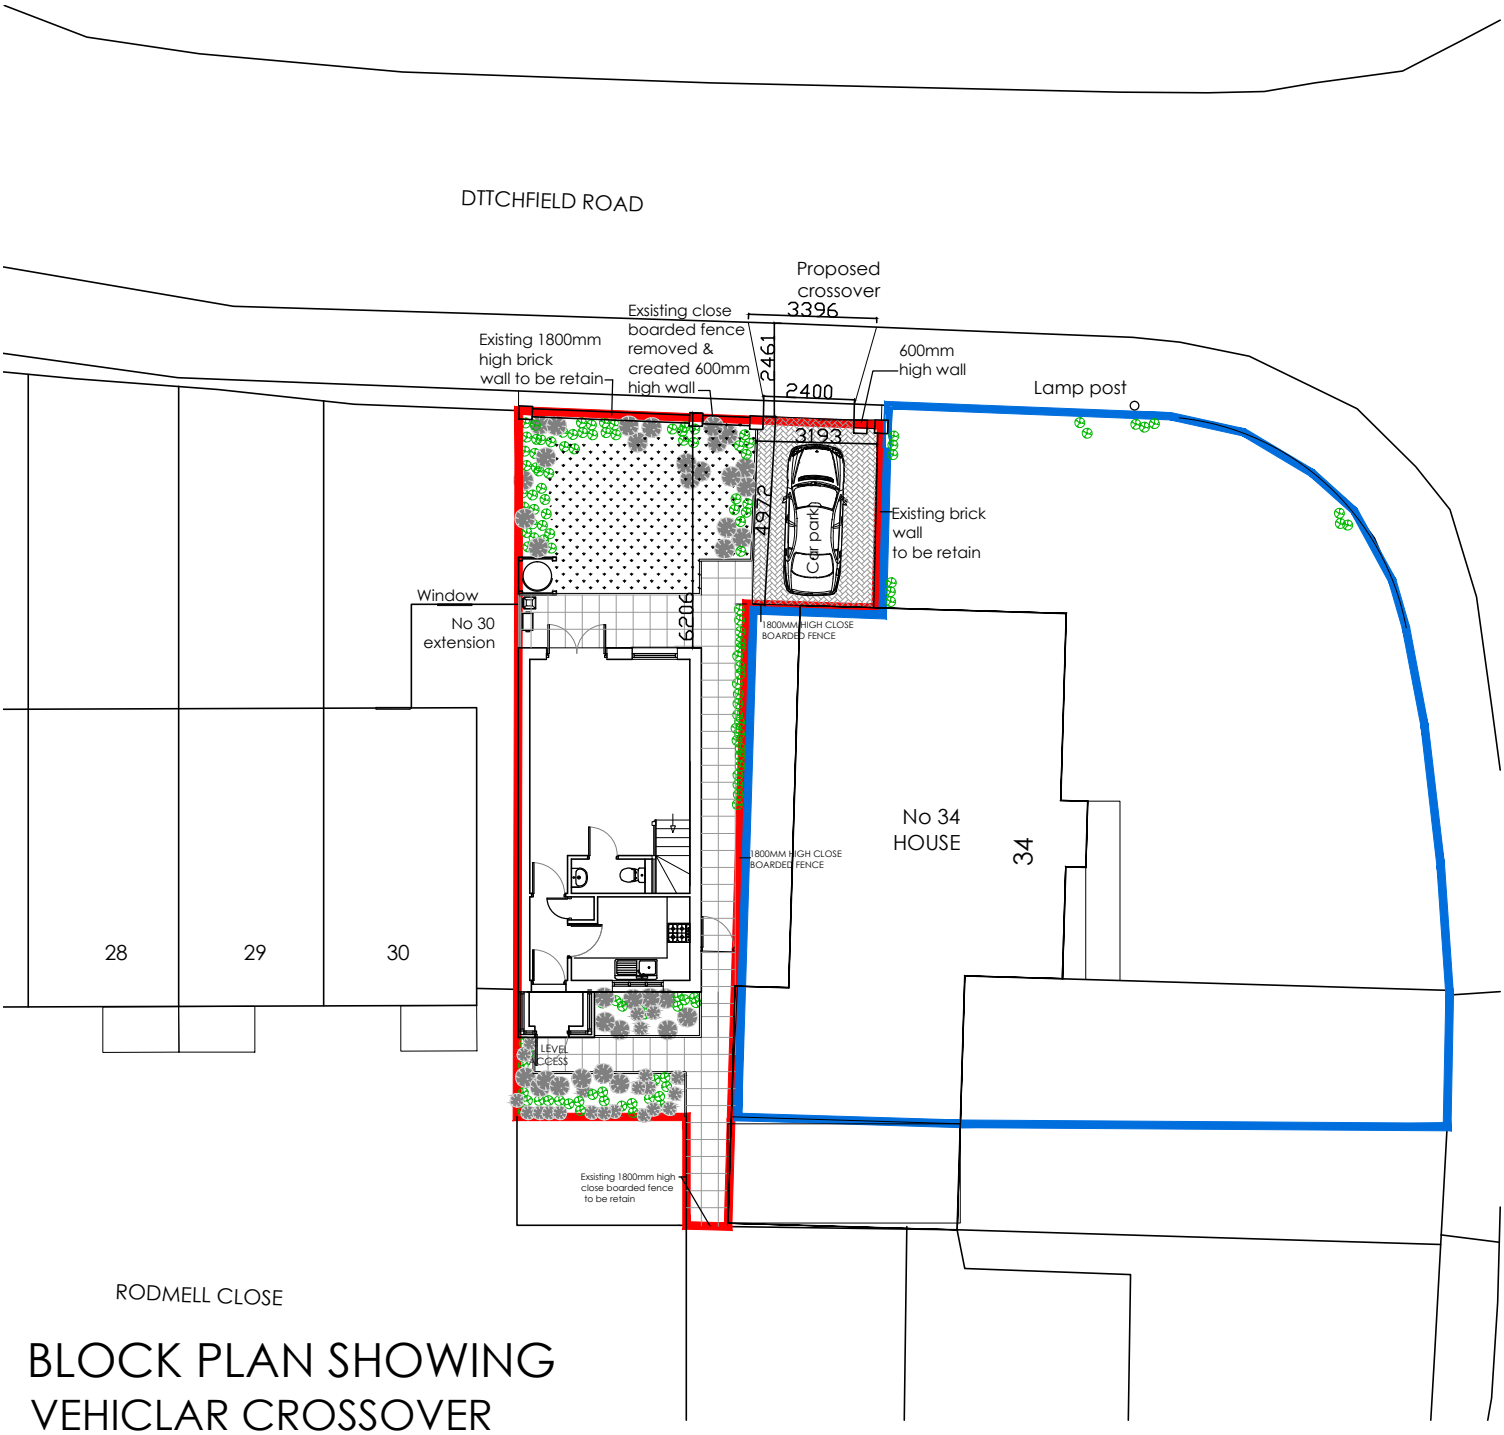


BLOCK PLAN SHOWING
VEHICLAR CROSSOVER
SCALE 1:200

0 1 2 3 4 5 6 7 8 9 10 mts 1:100

REVISION	DATE	DESCRIPTION

PROJECT: PROPOSED ONE BED ROOM HOUSE
AT LAND ADJOINING
34 RODMELL CLOSE , HAYES, UB4 9RS

DRAWING TITLE: Block Plan Showing
Vehicular Crossover

SCALE: 1:200		DATE: JUNE 2014
DRAWN BY:		CAD Ref No. : 02.06.14 P01 P02 RODMELL C
DRAWING No. 34 RMC VCO01	A4	REV.