


55 Dellfield Crescent, Uxbridge, UB8 2EU

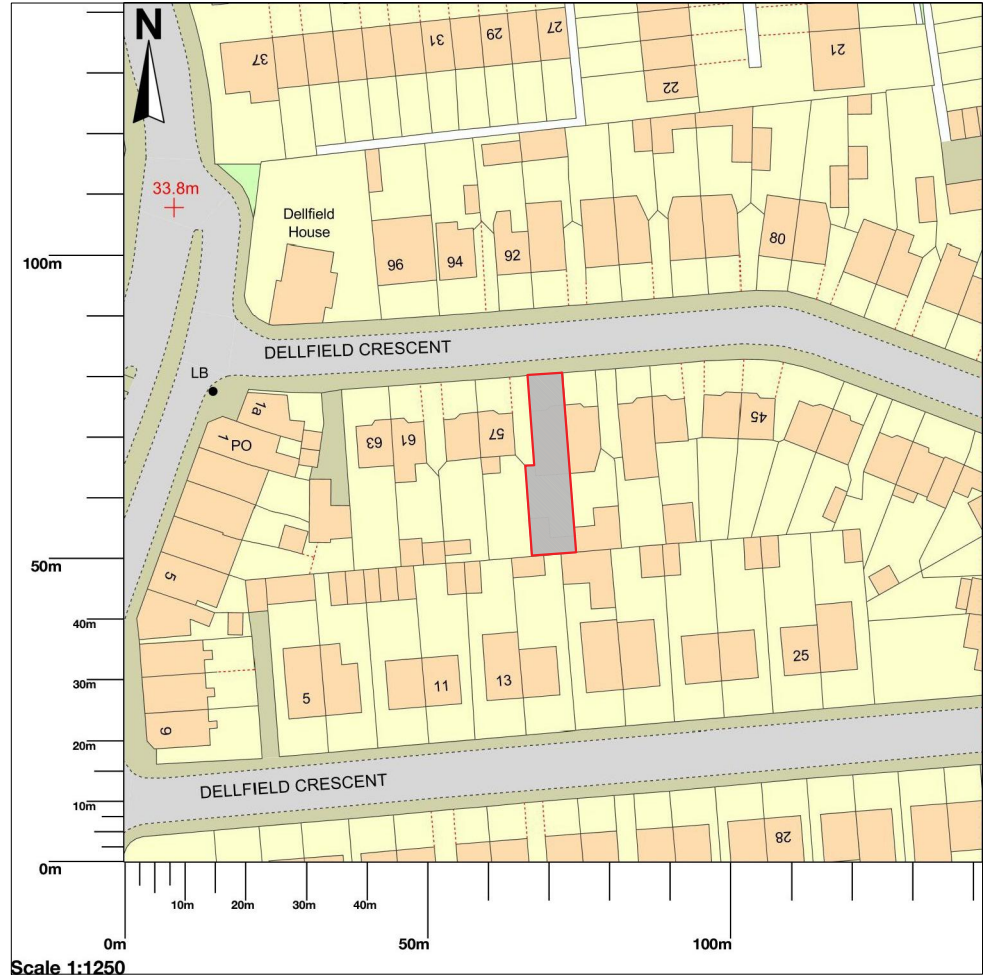

General Notes:

All dimensions are in millimeters unless noted otherwise.

All dimensions to be verified on site.

For any discrepancies and omissions, it is recipient's responsibility to verify the same specifically with the designer.

The copyright of this drawing is held by ARMDB. No unauthorized use or copies are permitted without our consent.



Client
Waseem Jugon

Project Title
Proposed Loft Conversion

Project Address
@55 Dellfield Crescent
UB8 2EU

Drawing Title
SITE LOCATION PLAN

Scale	1:1250	A3
Date	10/01/2020	Drawn
Drawing No.	ARMDB20/DC/001	Rev
		SZ
		00

Map area bounded by: 505443,182049 505585,182191. Produced on 21 August 2020 from the OS National Geographic Database. Reproduction in whole or part is prohibited without the prior permission of Ordnance Survey. © Crown copyright 2020. Supplied by UKPlanningMaps.com a licensed OS partner (100054135). Unique plan reference: p2buk/497079/673971

1 SITE LOCATION PLAN
SCALE 1:1250 @ A3