




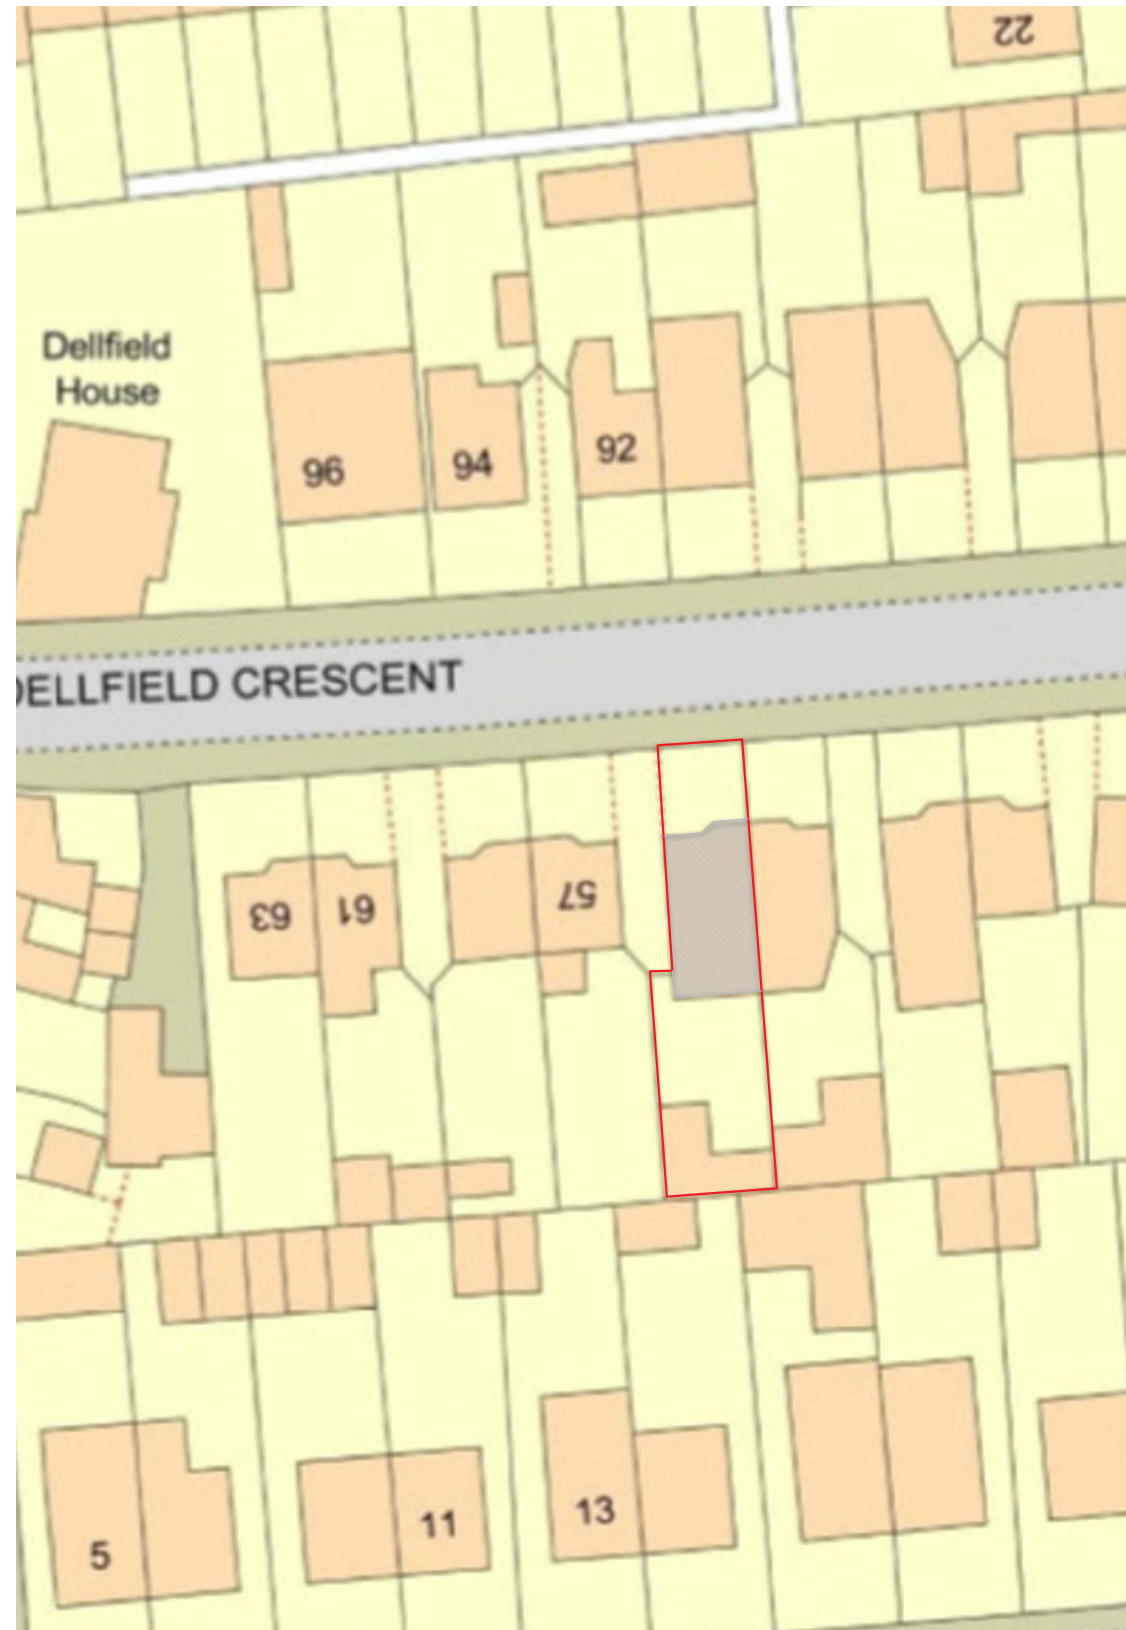


EXISTING

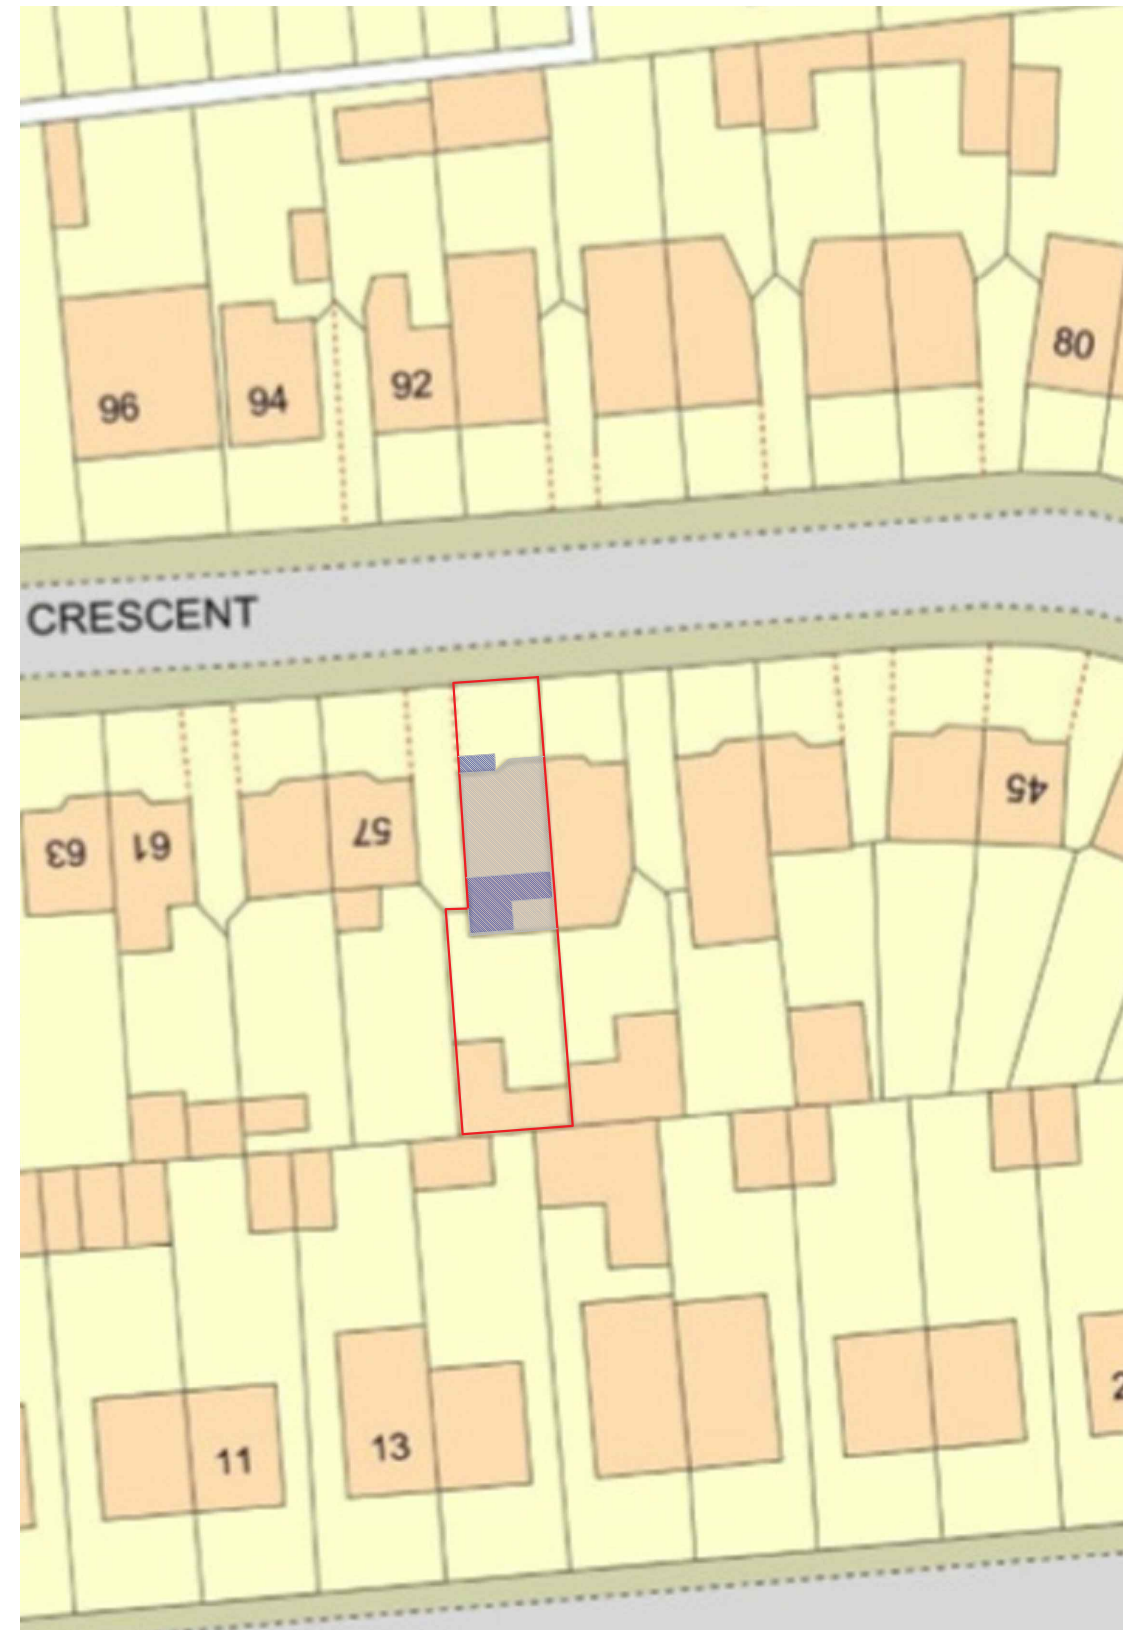

PROPOSED

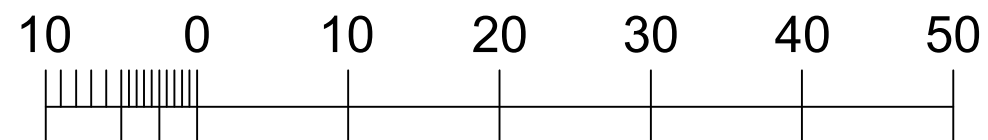

BLOCK PLAN
SCALE 1:500 @ A3

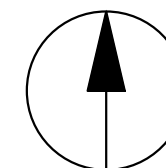

General Notes:

All dimensions are in millimeters unless noted otherwise.
All dimensions to be verified on site.
For any discrepancies and omissions, it is recipient's responsibility to verify the same specifically with the designer.
The copyright of this drawing is held by ARMDB. No unauthorized use or copies are permitted without our consent.



www.armdb.co.uk
Phone: 020 8680 0776

Client

Waseem Jugon

Project Title

Proposed First floor Rear Extension & porch

Project Address

@55 Dellfield Crescent
UB8 2EU

Drawing Title

BLOCK PLAN

Scale

1:500

A3

Date

26/08/2020

Drawing No.

ARMDB20/DC/002

Checked

SZ

Rev

00