



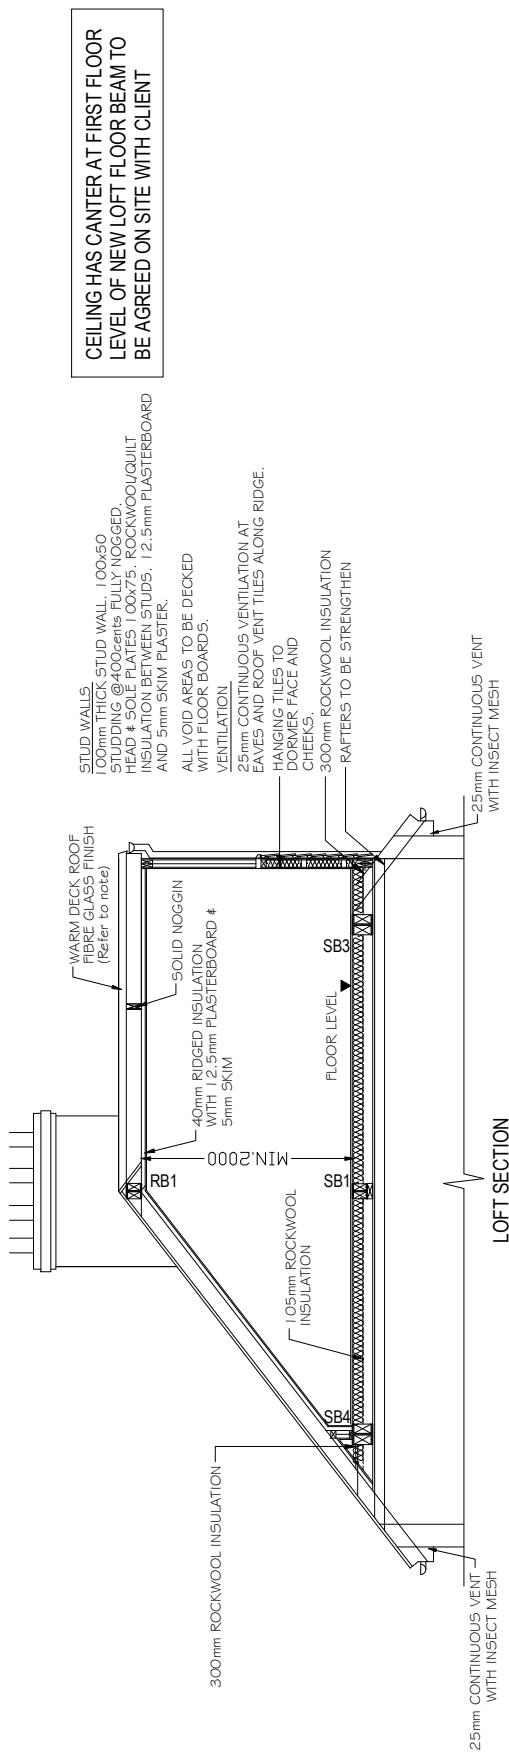

LOFT SECTION

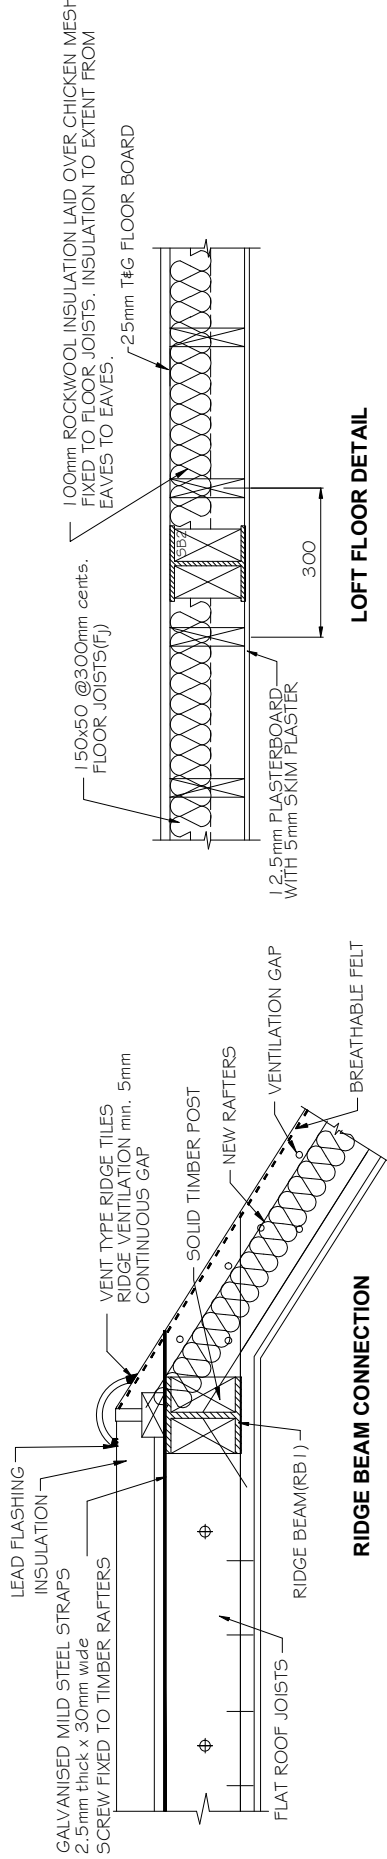

LOFT FLOOR DETAIL

RIDGE BEAM CONNECTION

 TECON Ltd. Consulting Civil & Structural Engineers 116A High Street Edgware, Middlesex, HA8 7EL. TEL: 020 8951 5100 FAX: 020 8905 6838	NOTES:		Client MR . G. SINGH		Scale 1: 50 /1: 10.	Size A3	Drawing Title LOFT SECTION & CONNECTION DETAILS		No.	DESCRIPTION	DATE
	NOT FOR CONSTRUCTION		Job Title 131 YORK AVENUE, HAYES, UB3 2TR		Drawn by BHD		Drawing No. 10233		BR		107
					Date JULY 2020						