


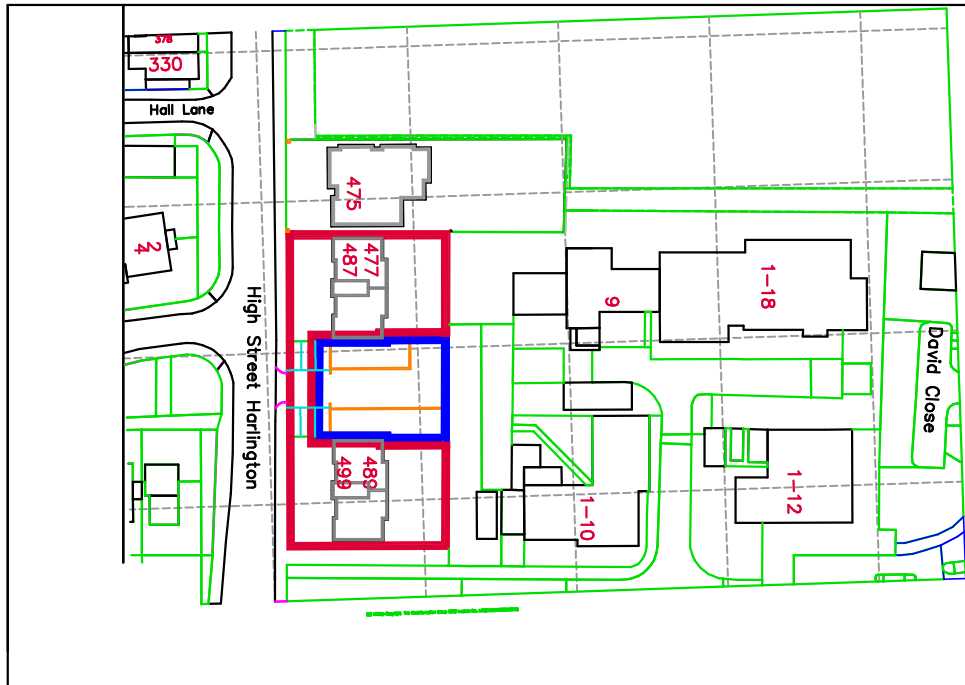

# Location Plan

The Grays  
High Street, Harlington  
UB3 5DL

Dwg no: 2825-SK1  
Scale 1:1250

