
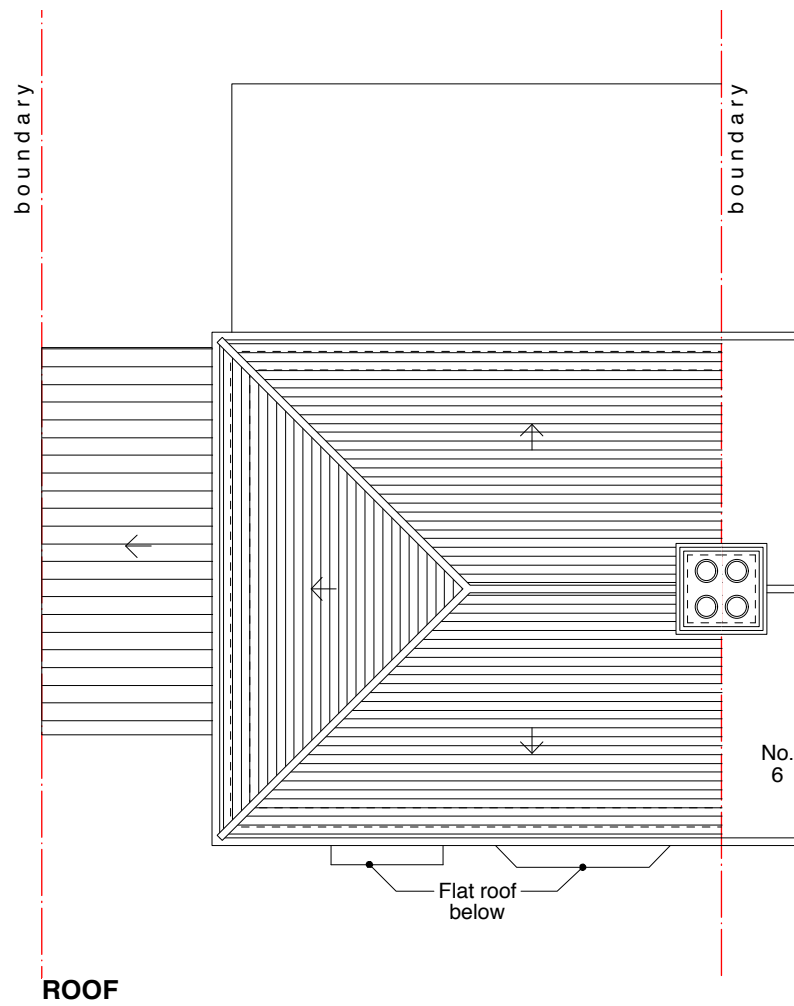
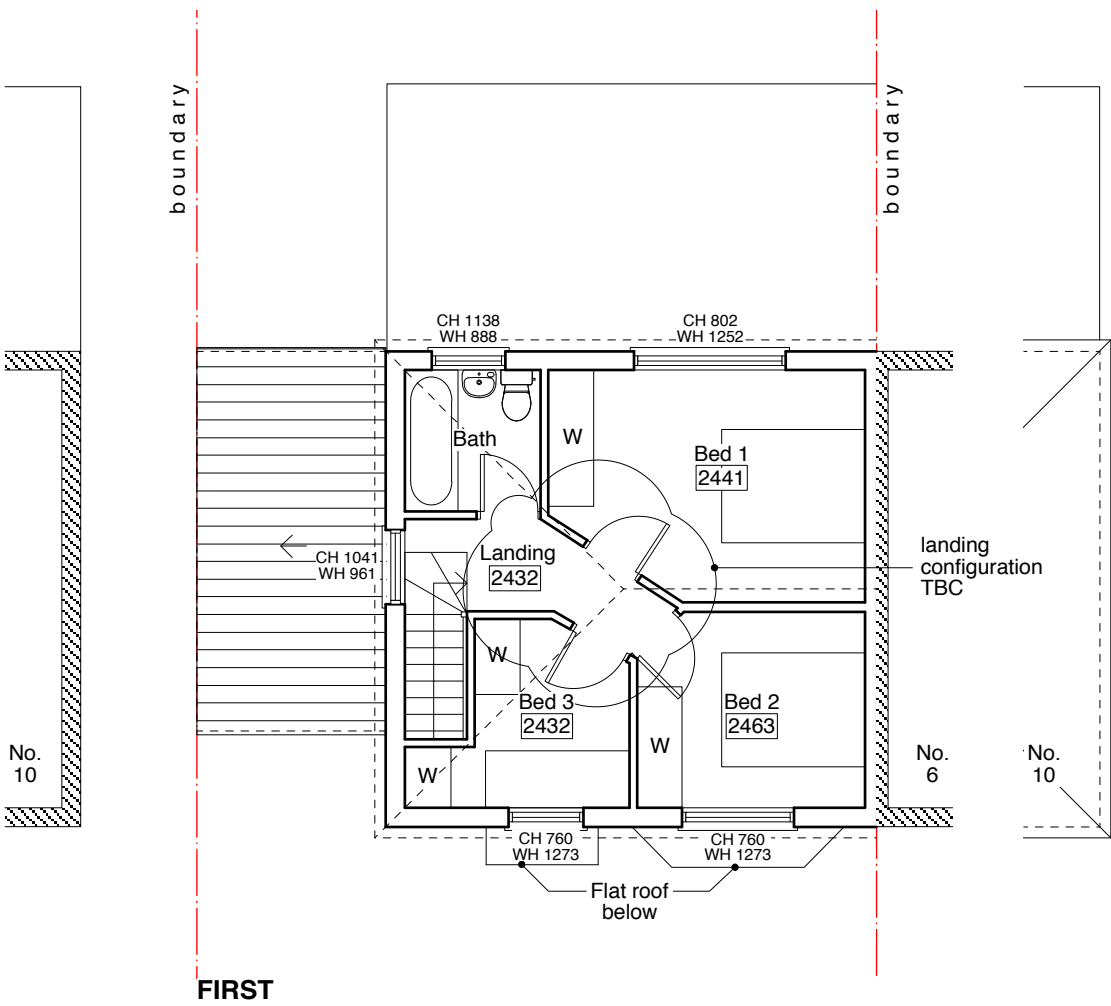
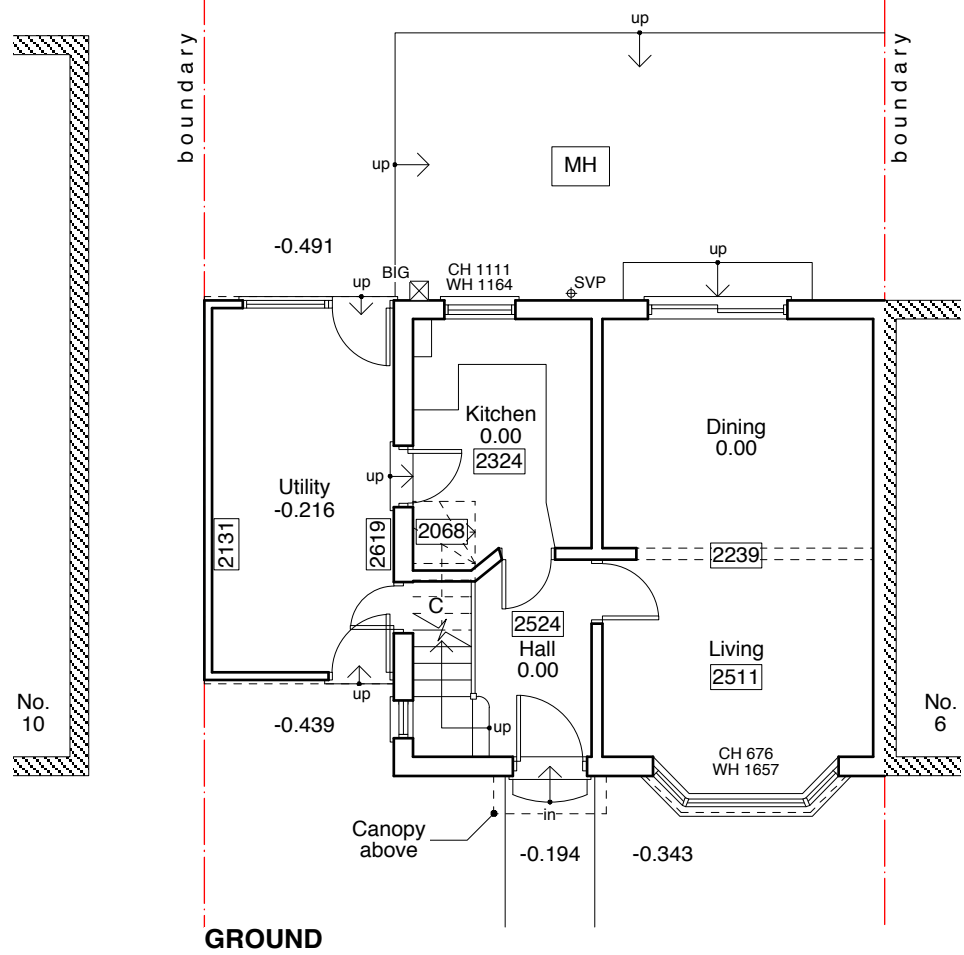


Notes

CH	Cil height
WH	Window height
W	Wardrobe
C	Cupboard
SVP	Soil vent pipe
BIG	Back inlet gully
MH	Manhole
2524	Ceiling height

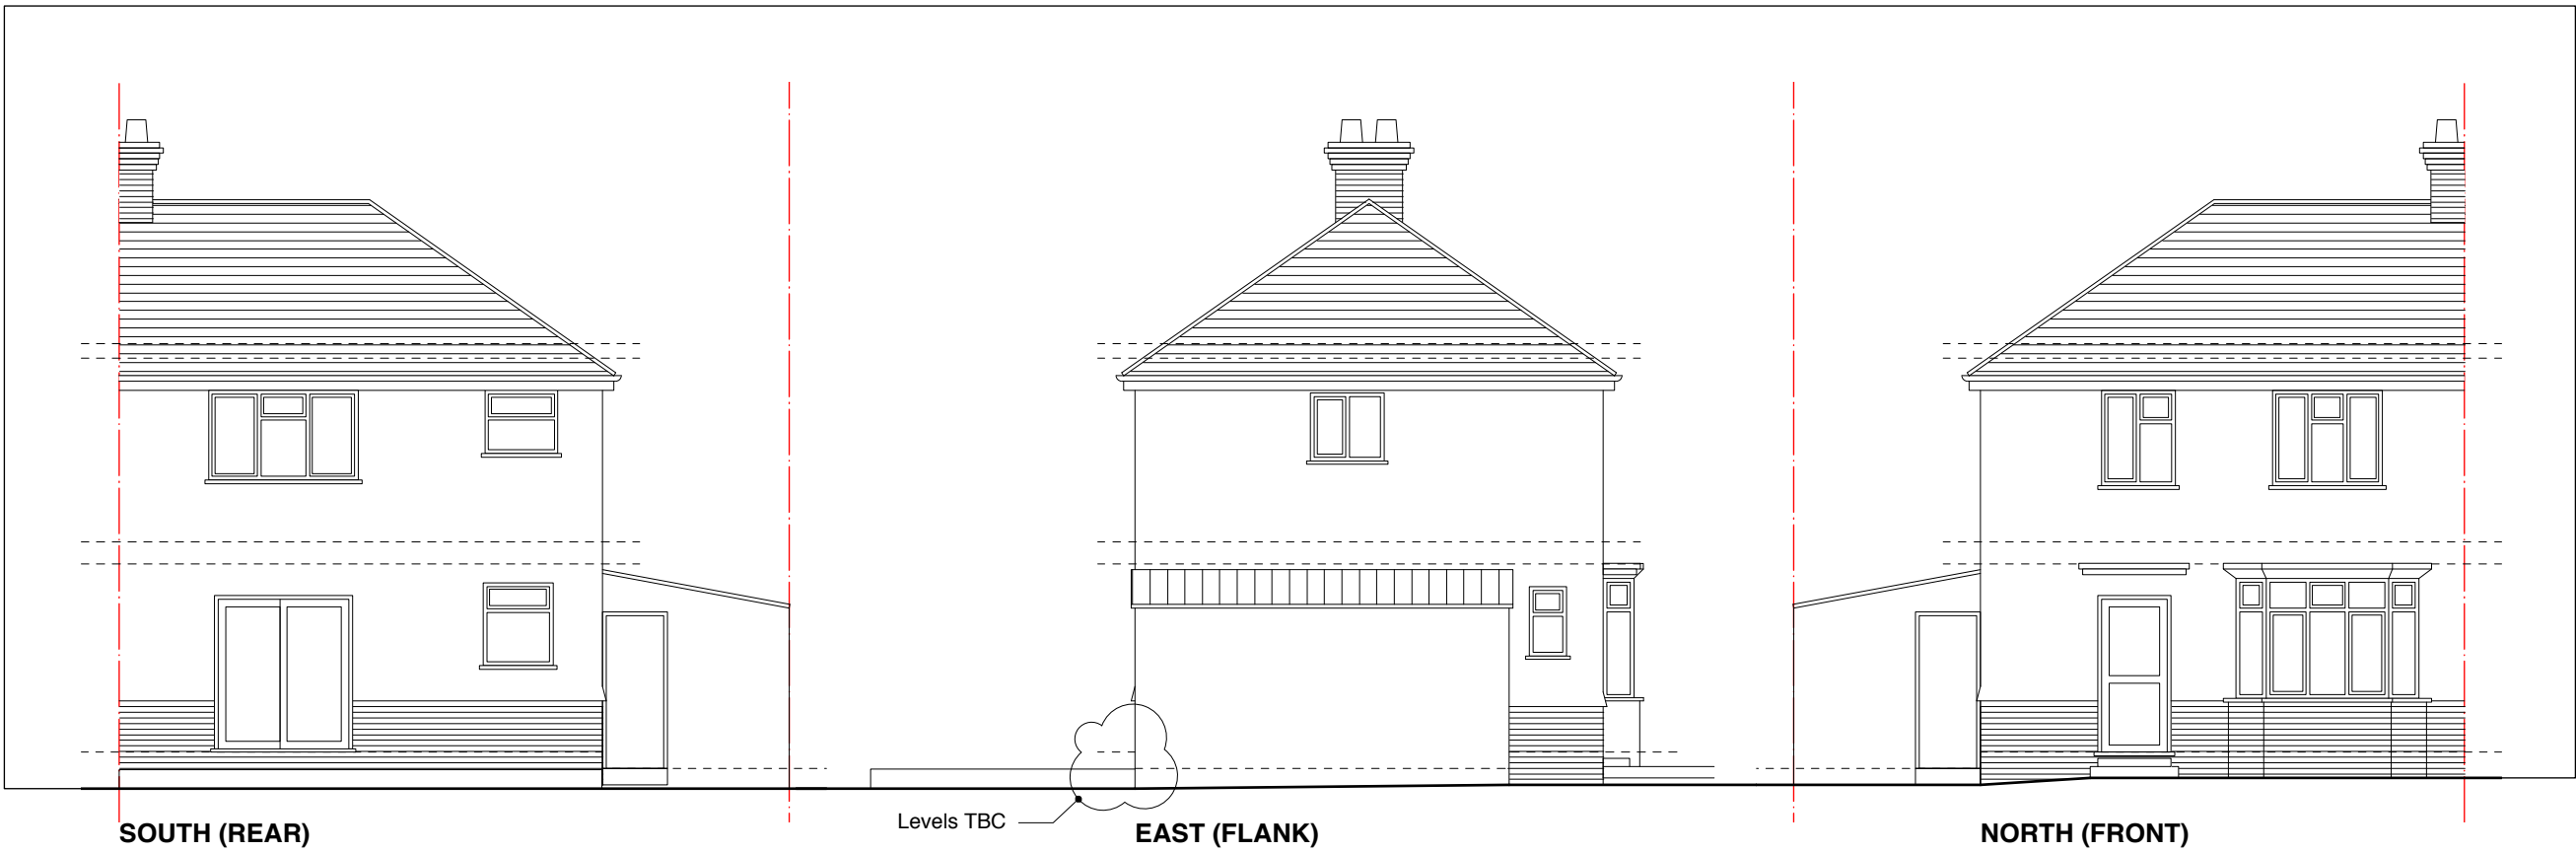

A	24/06/14	GSC	Further information added to East (flank) elevation
---	----------	-----	---

Revision notes

Akaal Associates Ltd

architects and construction management

Moor House Farm Lower Road Higher Denham Uxbridge UB9 5EN

t 01895 834961 e info@akaalassociates.co.uk w akaalassociates.co.uk

drawing notes
All rights described in chapter IV of the Copyright Designs & Patents Act 1988 have been generally asserted. This Drawing must not be scaled; only figured dimensions should be used. If there are any discrepancies, or contradictions between this and other information, it should be brought to the Architect's attention.

client Mr Kulwant Sangha	project 8 Blandford Way, Hayes, UB4 0PE
-----------------------------	--

drawing
EXISTING PLANS AND ELEVATIONS

date April 2014	scale 1:100 at A2	project no 2014.014	drawing no 01.01	A
--------------------	----------------------	------------------------	---------------------	---

