
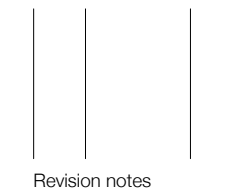
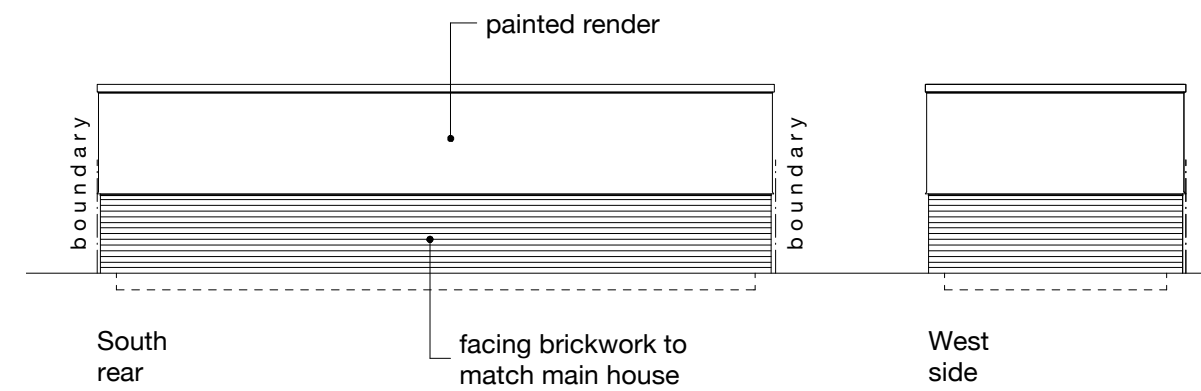


All new work shown shaded or hatched

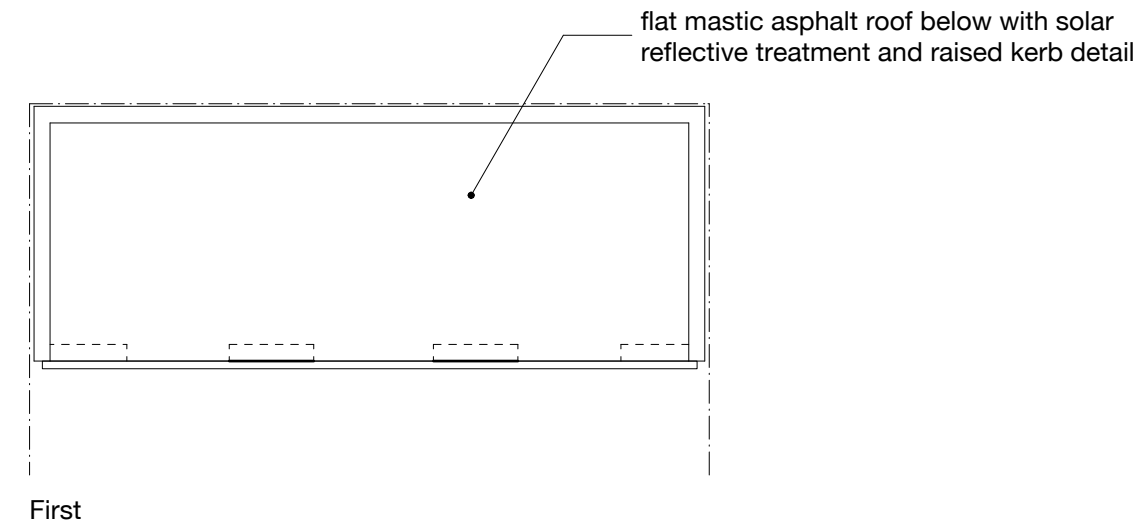

architects and construction management

© Akai Associates Limited 2013

drawing notes

All rights described in chapter IV of the Copyright Designs & Patents Act 1988 have been generally asserted. This Drawing must not be scaled; only figured dimensions should be used. If there are any discrepancies, or contradictions between this and other information, it should be brought to the Architect's attention.

date June 2014	scale 1:100 at A2 1:200 at A4	project no 2014.014	drawing no 03-11	-
-------------------	-------------------------------------	-------------------------------	----------------------------	----------

