Notes:

1 This drawing must not be scaled
2 The contractor must check all levels and dimensions on site
3 All works are to be to the satisfaction of Local and Statutory Authorities and in accordance with current Building Regulations and Codes of Practice

Elevation 1

Elevation 2

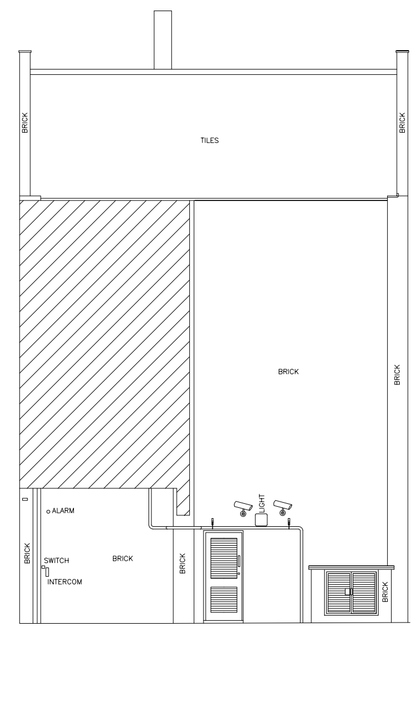

Elevation 3

Elevation 4

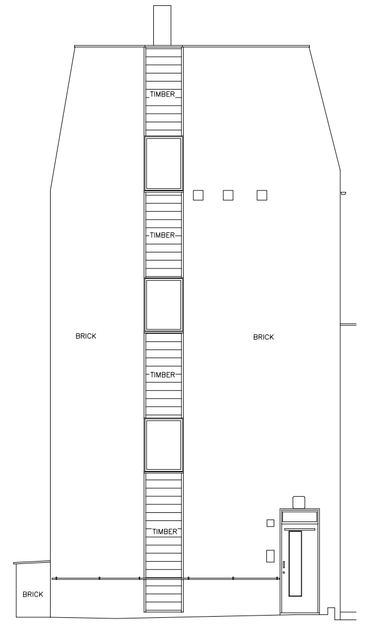

Elevation 5

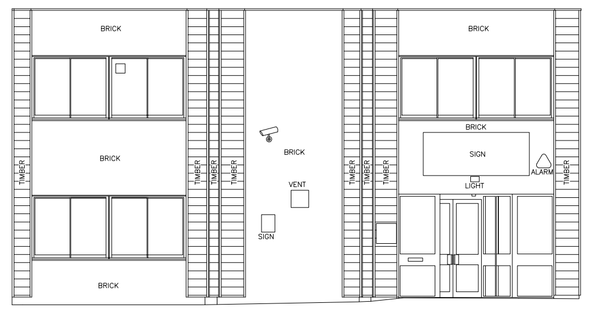

Elevation 6

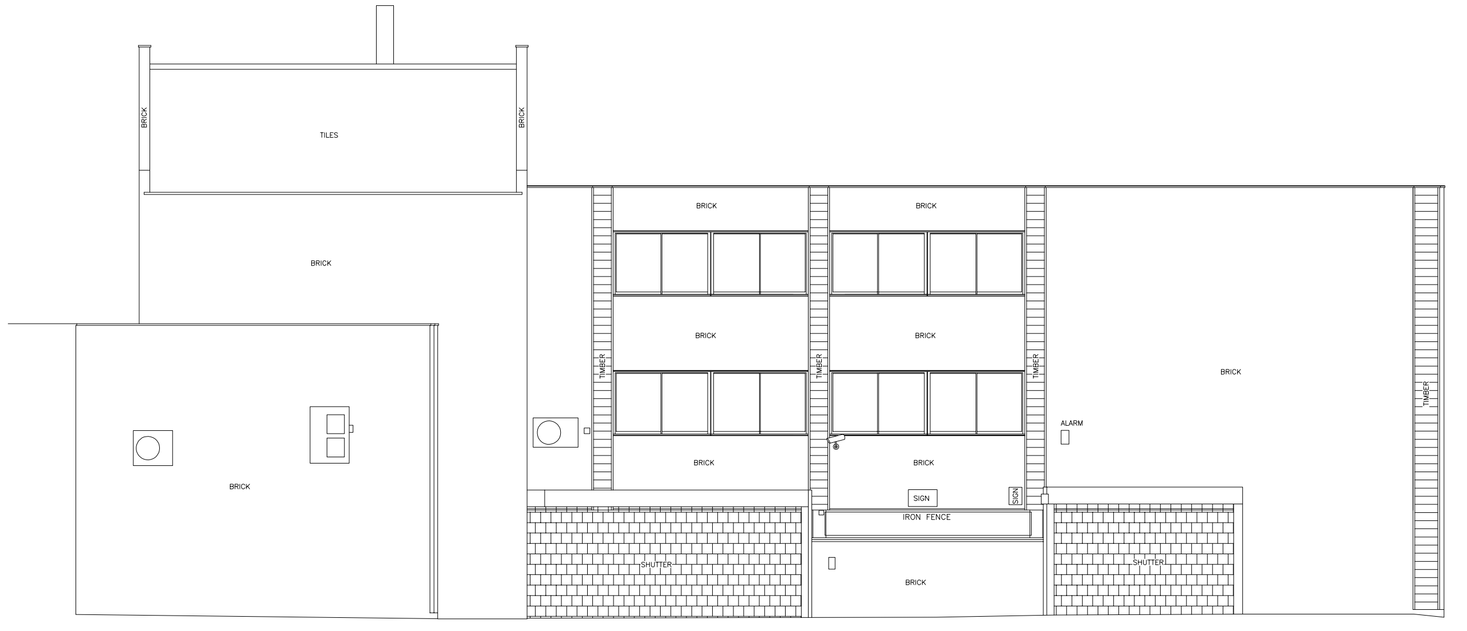

Elevation 7

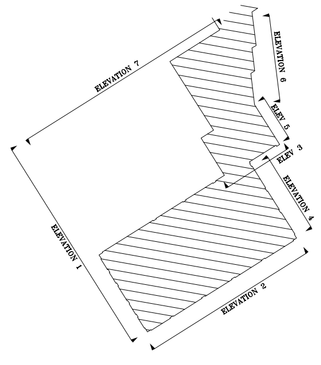

SCALE 1:100
0 1 2 3 4 5 6 7 8 9 10m

rev	note	by	date
-	-	-	-

KENNETH W REED & ASSOCIATES
chartered architects
369 Station Road , Harrow , Middlesex HA1 2AW

job
130 High Street
Ruislip

sheet
Elevations
As Existing

scale	project number	drawing number	revision
1:100@A1	1801	05	-

date 03.13
drawn by abf