



- Notes:
- 1 This drawing must not be scaled

2 The contractor must check all levels and dimensions on site


3 All works are to be to the satisfaction of local and Statutory Authorities and in accordance with current Building Regulations and Codes of Practice

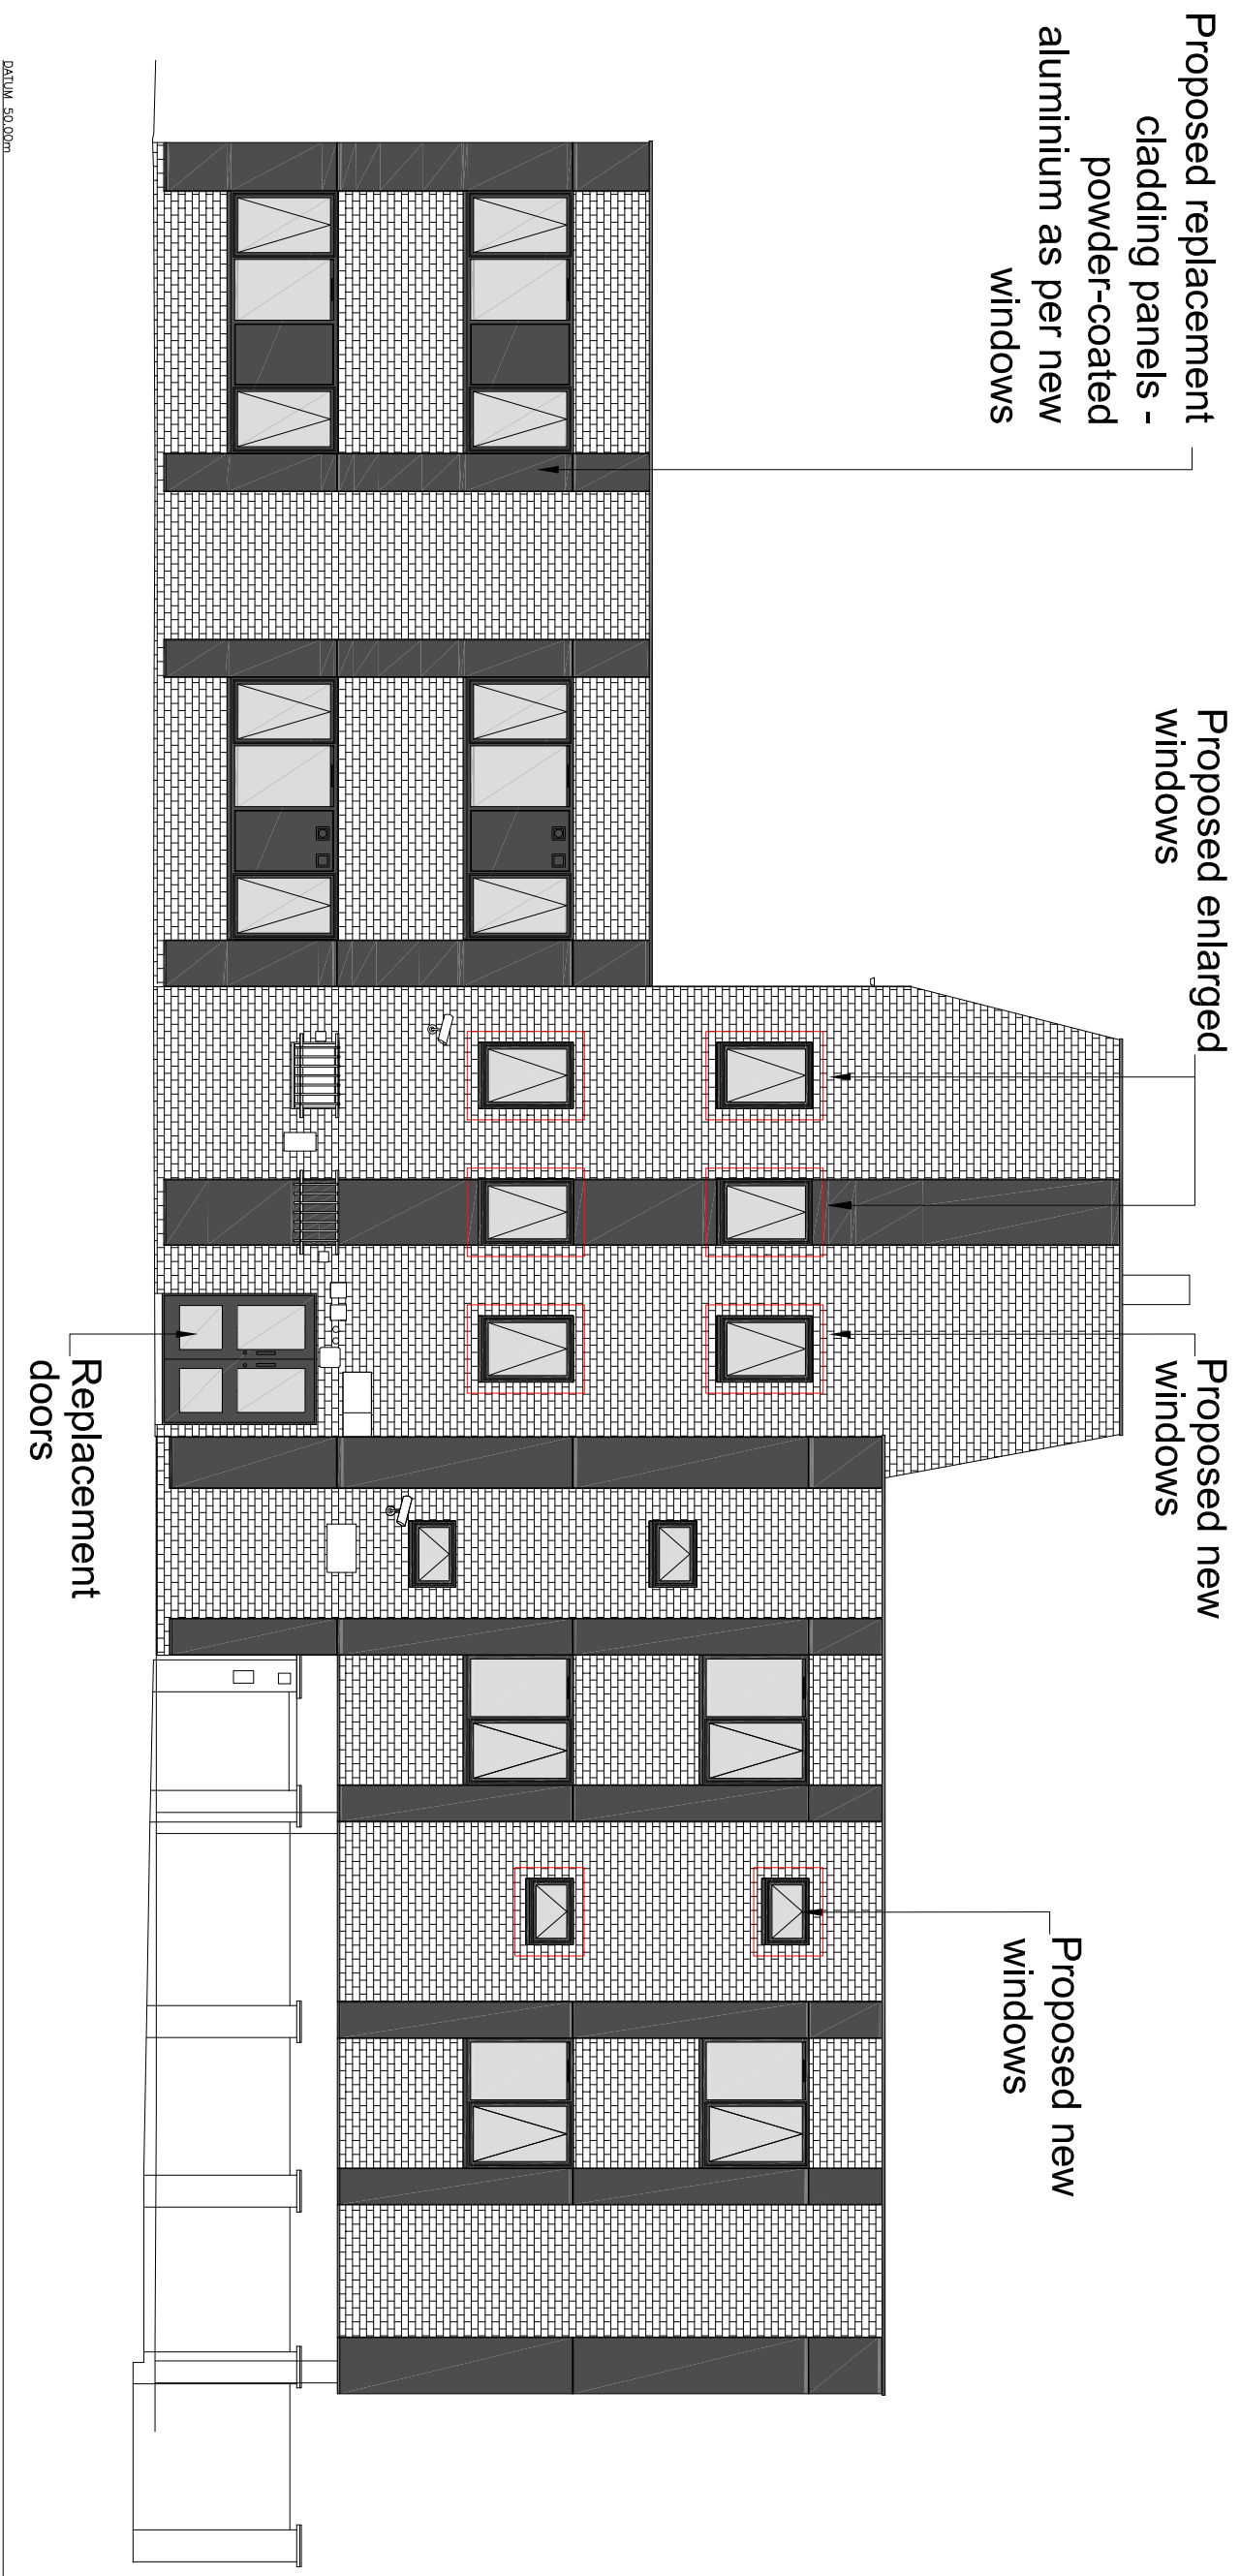

Elevation 1

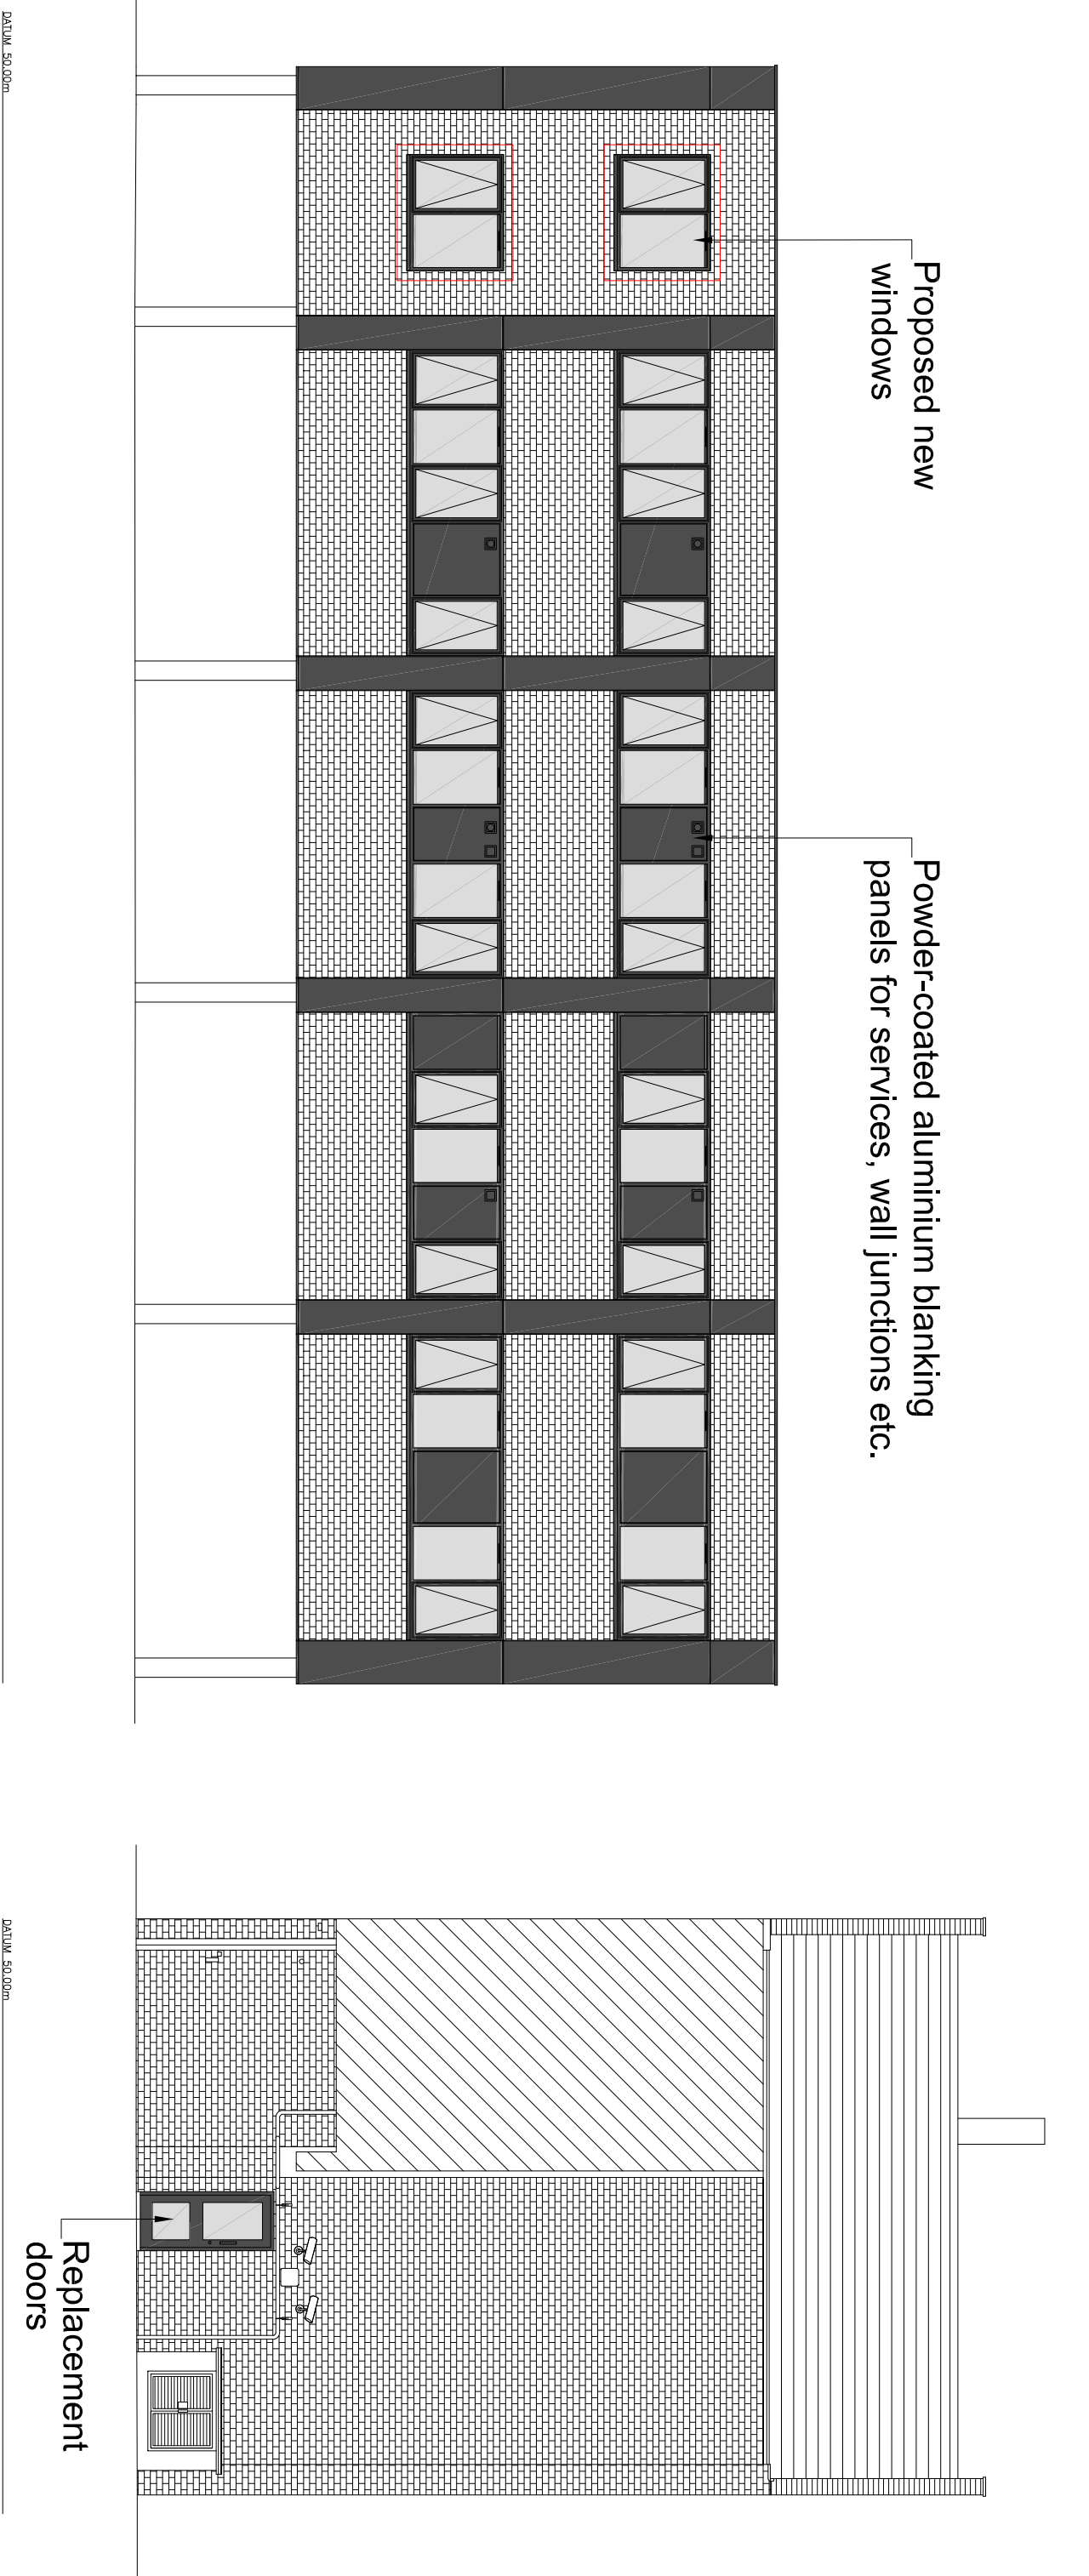


Elevation 2

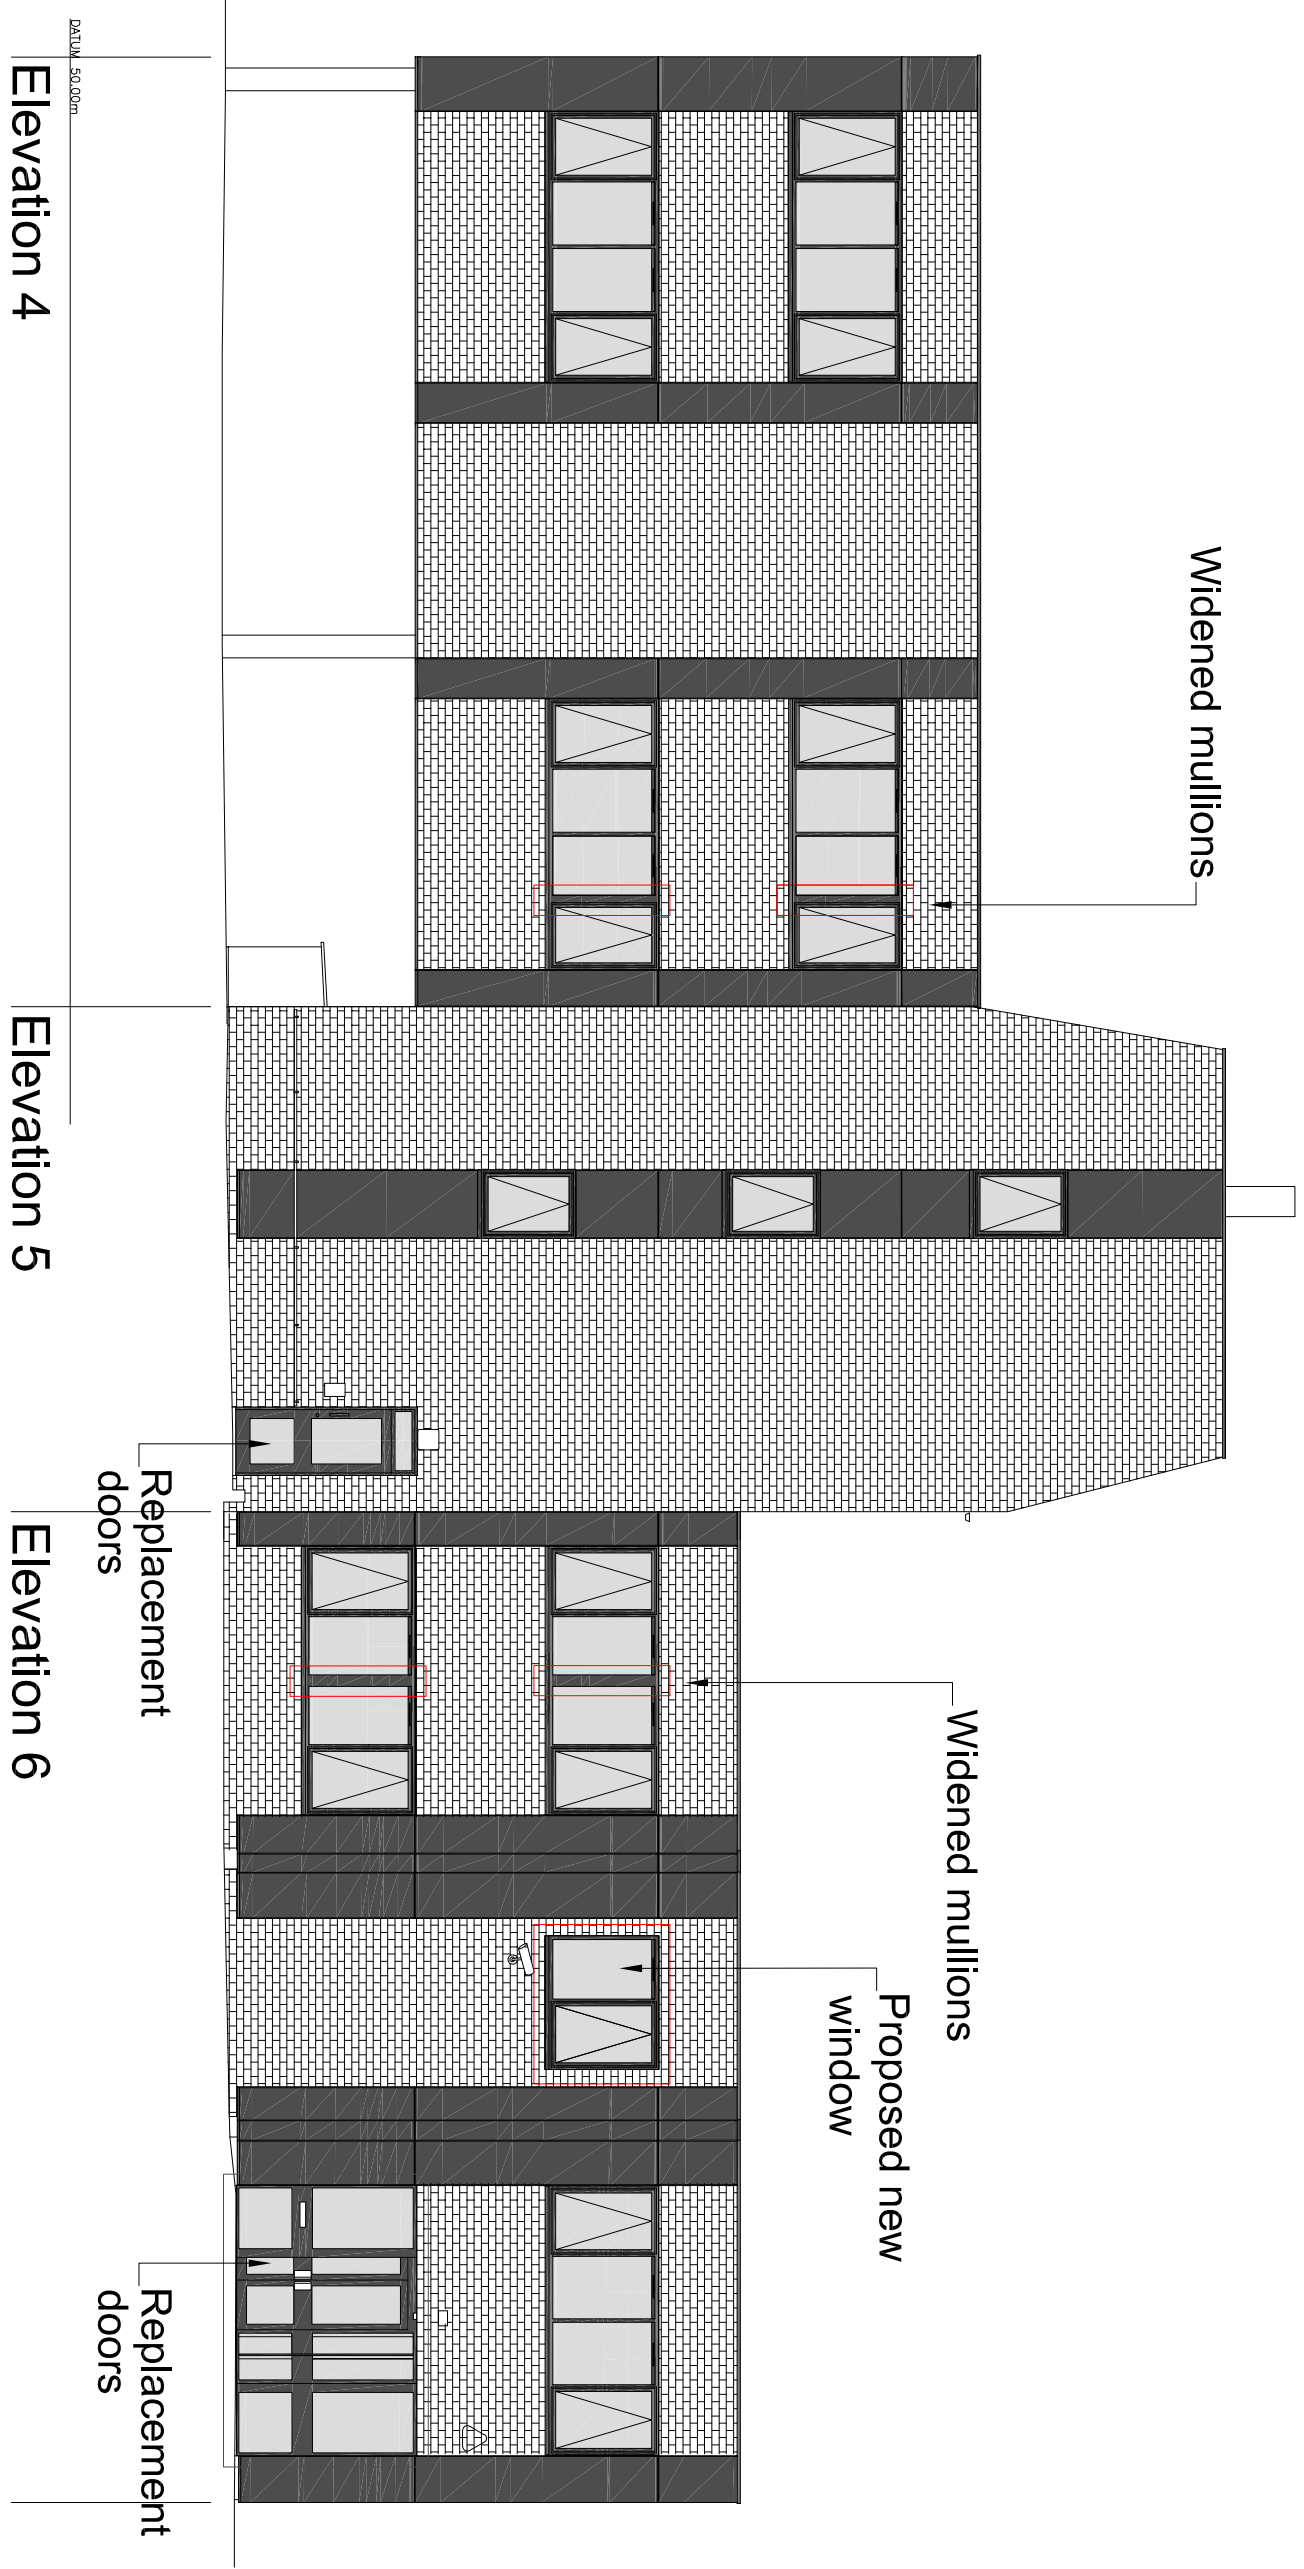

Elevation 4

Elevation 5

Elevation 6

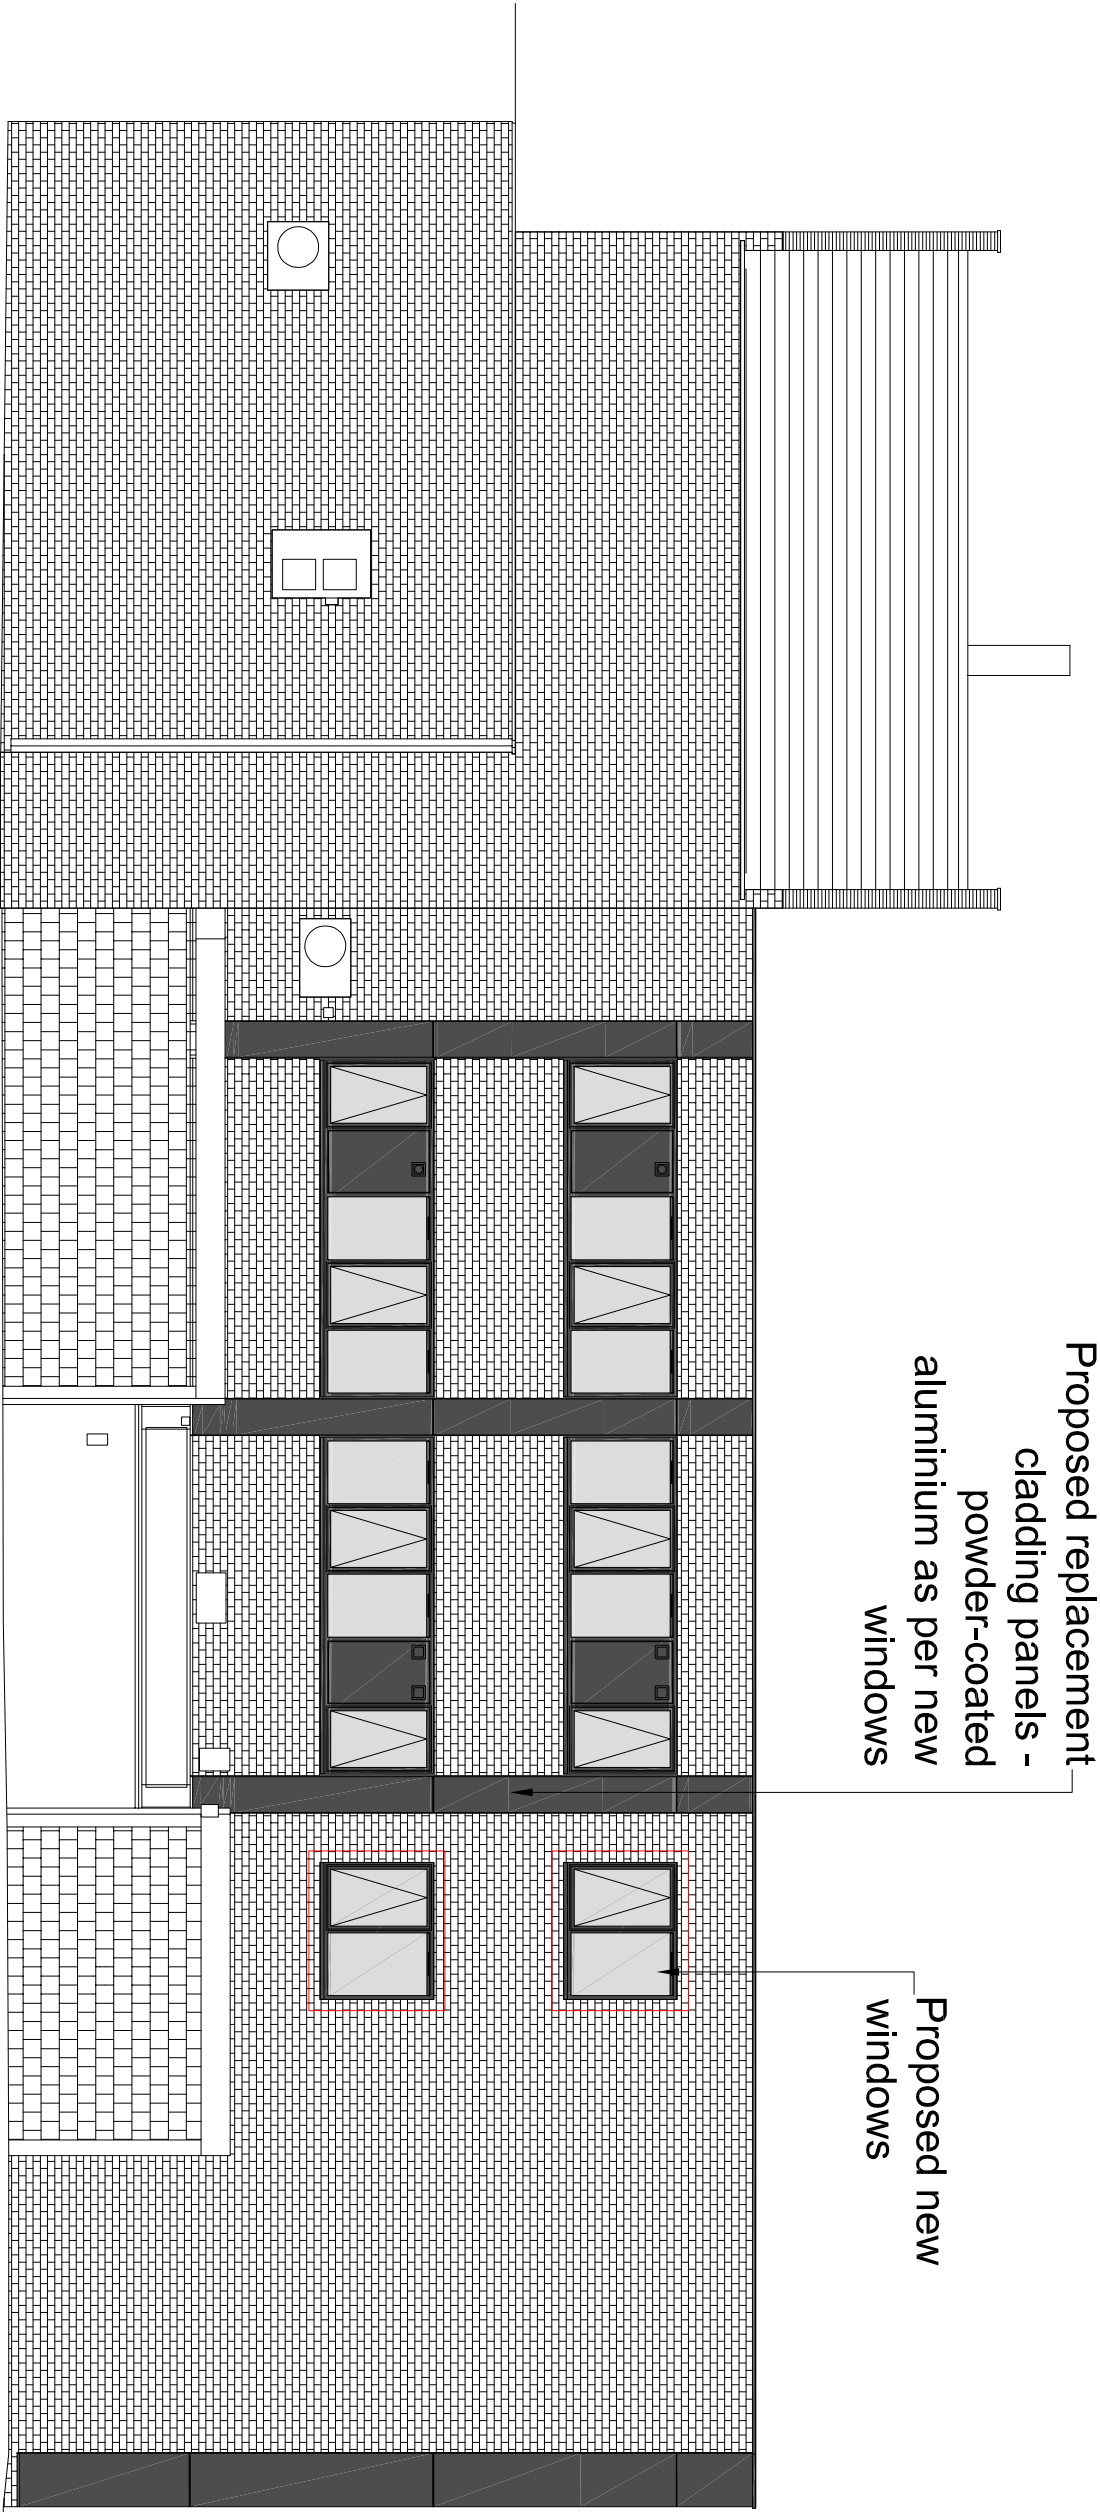

Elevation 7

PROPOSED ALTERATIONS TO WINDOWS


REPLACEMENT OF EXISTING WINDOWS:

All existing windows and doors to be replaced with new powder-coated aluminium units; colour RAL7043 blue-grey. Windows to incorporate spandrel panels as indicated to accommodate boiler flues, mechanical ventilation grilles and internal partition walls, colour-matched to window frames.

ALTERATIONS TO EXISTING FENESTRATION PATTERNS: Where indicated mullions to be widened to 150mm to suit future internal division.

NEW WINDOWS: Proposed new windows outlined in RED. New openings to be formed in facing brickwork and insulated steel lintels inserted with 150mm min. end bearings. Facing brickwork to be made good to match existing.

FRAMES AND GLAZING GENERALLY: All new frames to be thermally broken. New units to be double-glazed, high-performance.

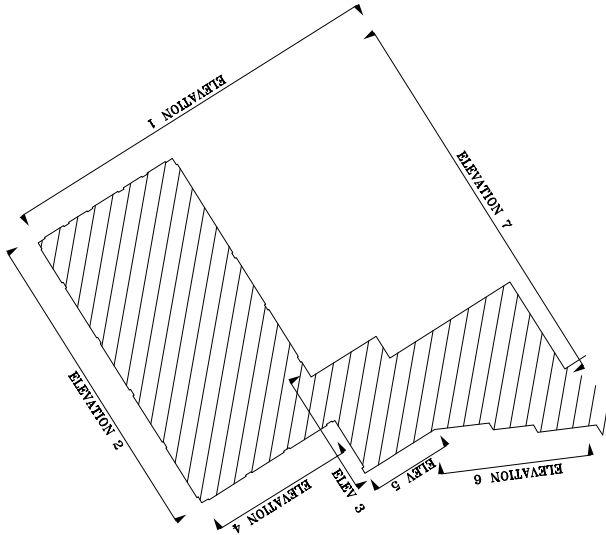

SCALE 1:100

0 1 2 3 4 5 6 7 8 9 10m

130

KENNETH W REED
ARCHITECTS

369 Station Road , Harrow , Middlesex HA1 2AW

130 High Street
Ruislip

Elevations
As Proposed

Scale	1:100@A1	project number	1801	drawing number	06	revision	B
Drawn by	JN	10.14					