



N.B. No part of the proposed extension including foundations and gutters will overhang the boundary line

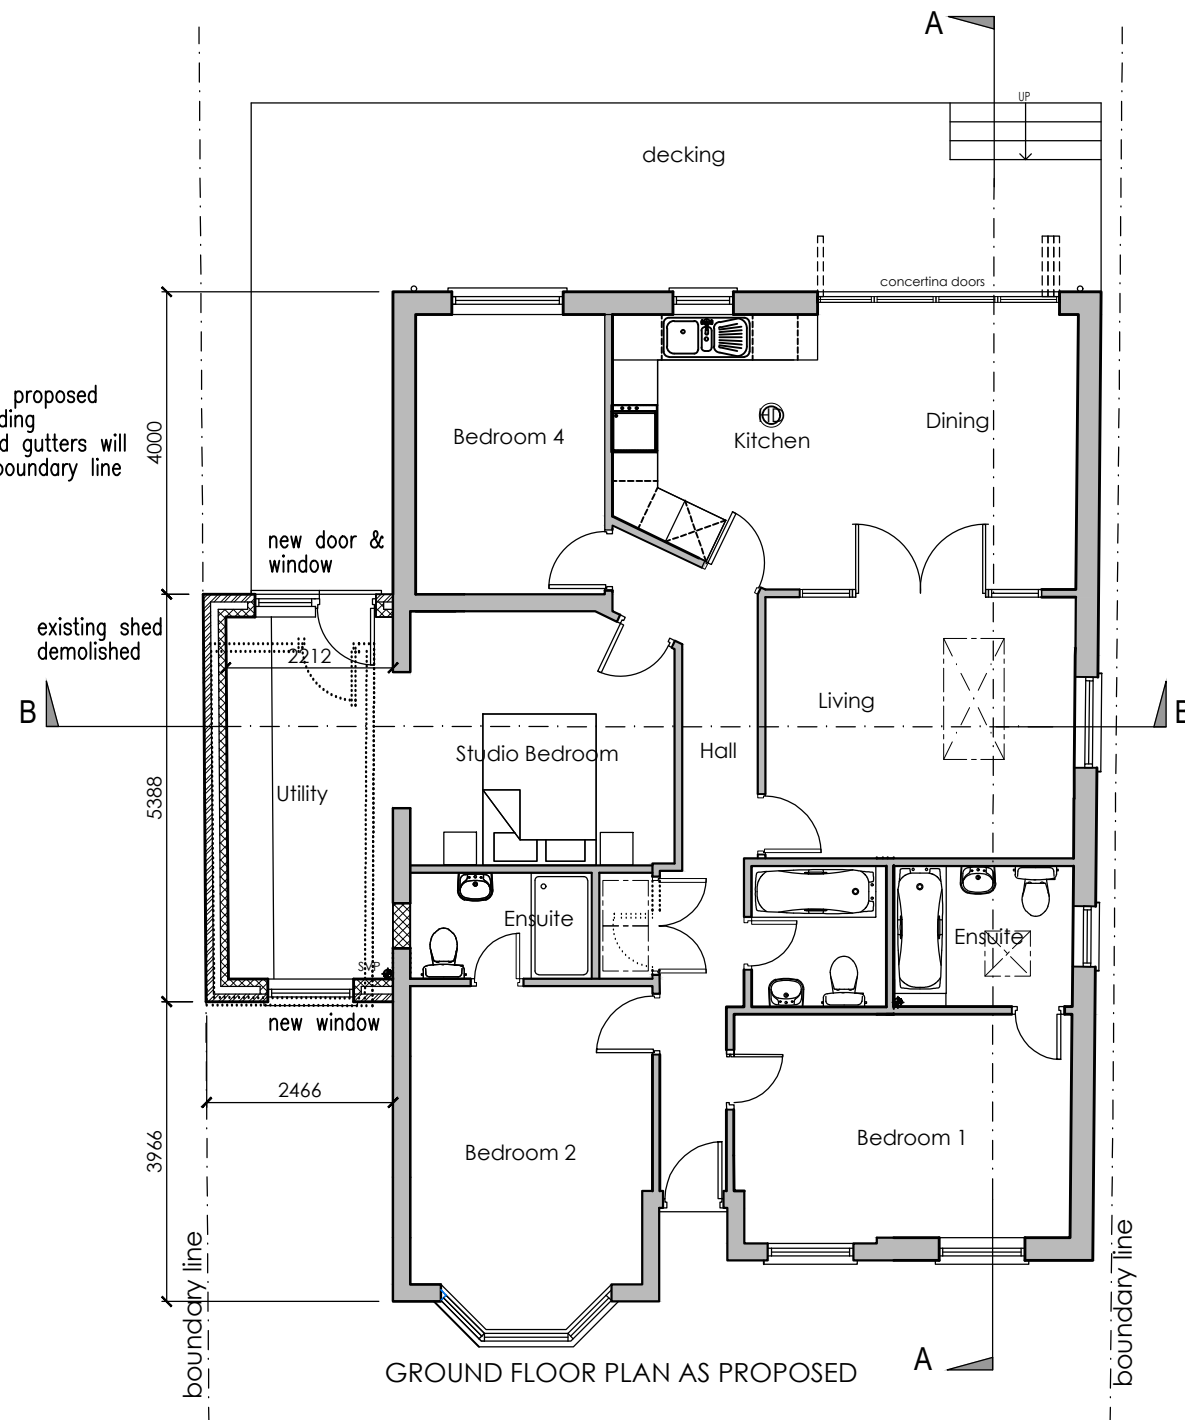

N.B. No part of the proposed extension including foundations and gutters will overhang the boundary line

Flat roof over with parapet end & rooflights

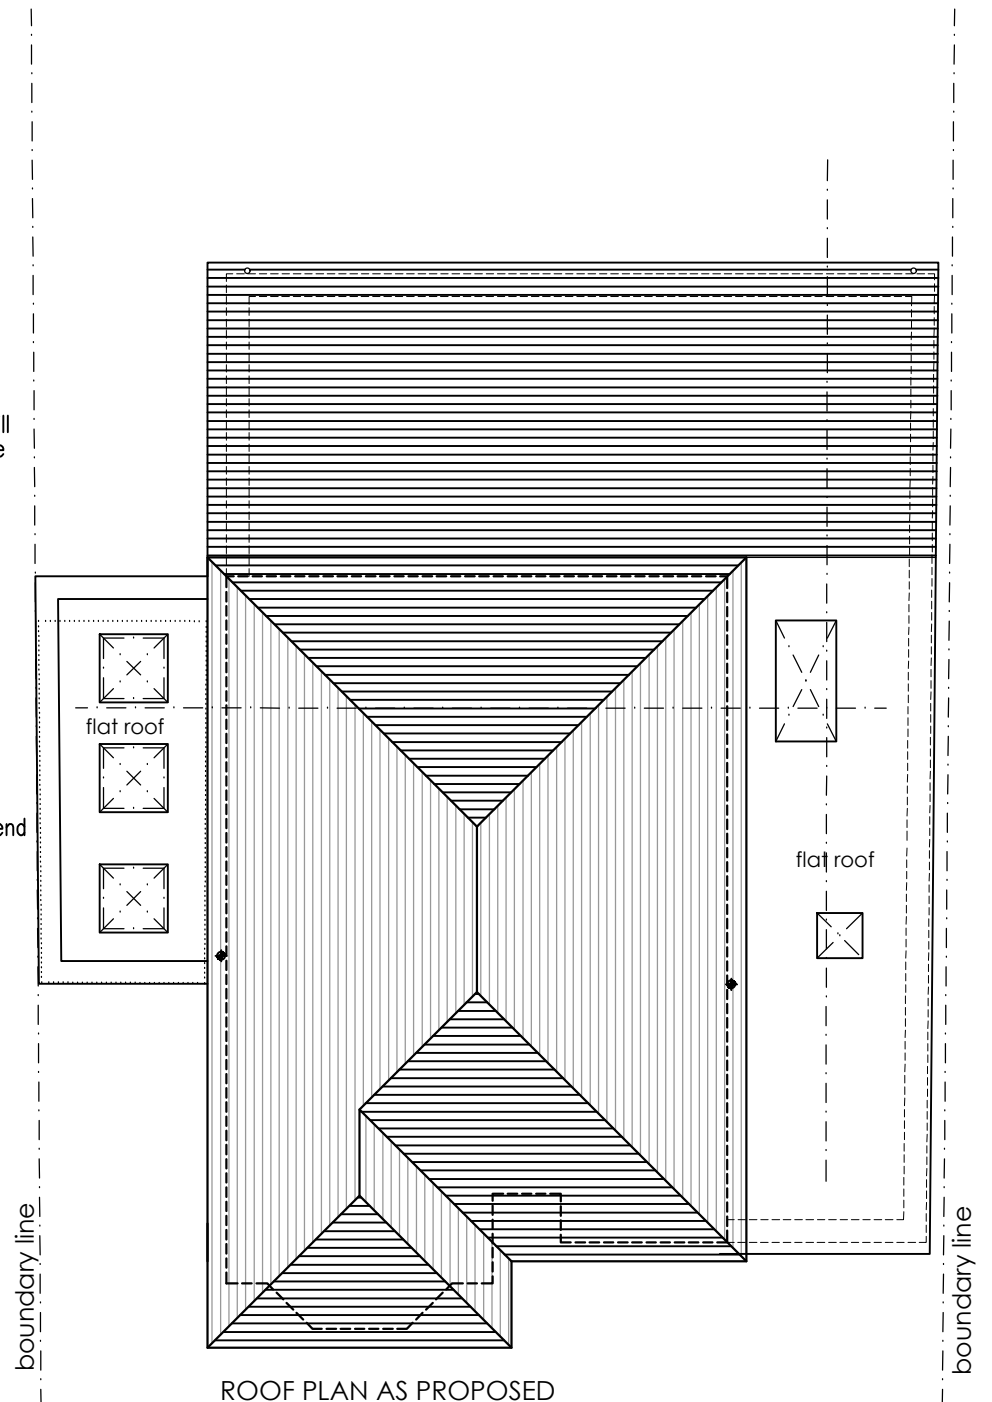

1:100 SCALE BAR 0 1m 2m 3m 4m 5m 6m 7m 8m 9m 10m



CORRESPONDENT ADDRESS:

GDNB Limited, Cardinal Point, Park Road
Rickmansworth, Hertfordshire WD3 1RE
Tel: 01923 432 711 Mobi: 07985 896 786
email: info@gmail.co.uk web: www.gdnb.co.uk
Registered in England & Wales No. 05464289

REV DRWN DATE DESCRIPTION

DISCLAIMER

© THIS DRAWING IS THE PROPERTY OF GDNB LIMITED AND MUST NOT BE COPIED REPRODUCED OR OTHERWISE DISCLOSED TO A THIRD PARTY WITHOUT PRIOR CONSENT IN WRITING.
THIS DRAWING IS TO BE READ IN CONJUNCTION WITH ALL RELEVANT DRAWINGS AND DETAILS.
ALL DIMENSIONS MUST BE VERIFIED BY THE CONTRACTOR ON SITE BEFORE PROCEEDING WITH THE WORK.

PROJECT
12 Colchester Road
Northwood
HA6 1LX

CLIENT
Ahmed & Tahera Raza

TITLE
PLANS AS PROPOSED

PURPOSE OF ISSUE

Preliminary ☐ Tender ☐
Approval ☒ Construction ☐

DATE
July 2016

DRAWN
PP

DRAWING No
P-12CR/103

ORIG PAPER SIZE
A3

REVISION
-

SCALE
1:100