


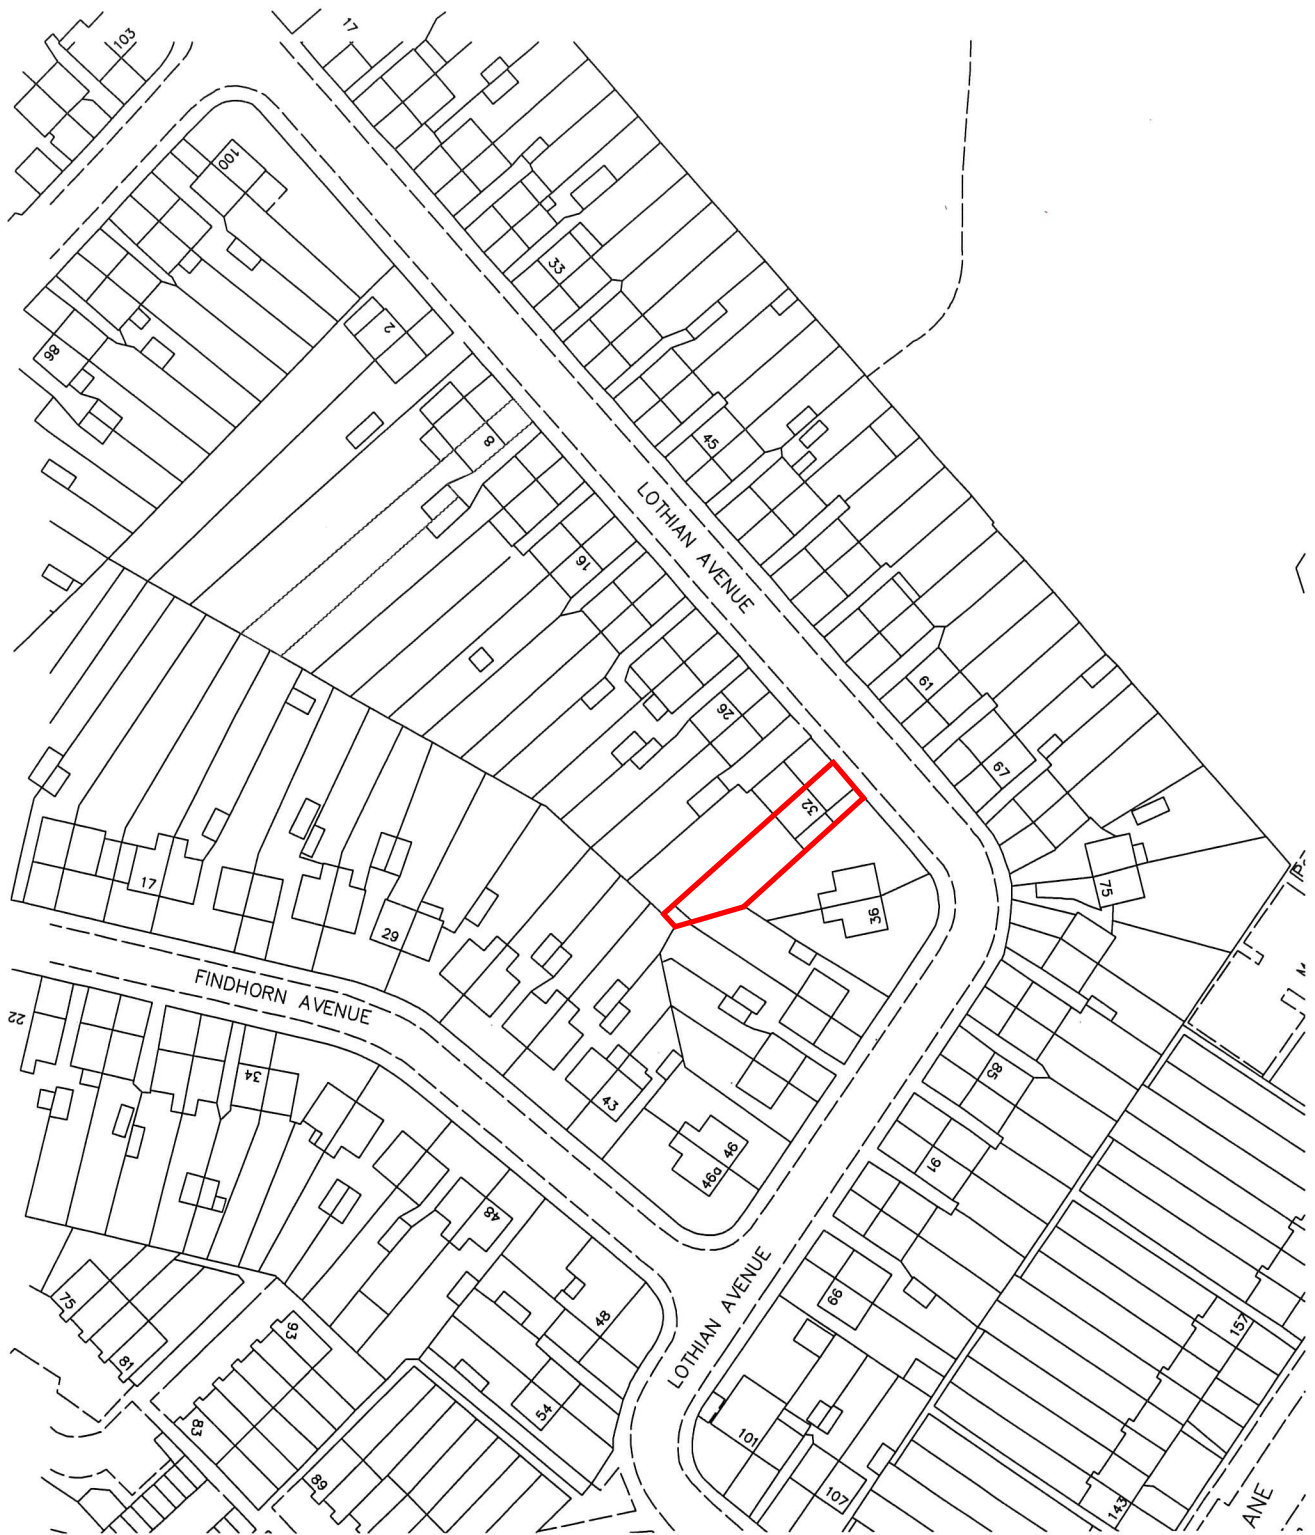

SITE LOCATION PLAN
SCALE 1:1250 ON A4
32 LOTHIAN AVENUE
HAYES