

Contact:
Email: rahimbakka@hotmail.co.uk, Cell: 044 + 078 3293 8374
Web site: www.bluearcdesign.co.uk

Notes:
© 2019 Blue Architecture Limited.
All rights reserved.
All drawings are for the purpose of gaining
Planning Permission approval only.
All written dimensions to be taken in
preferences to scaled dimensions.

Carpet Area : 2068 Sq.

Rev.	Description	By	Ckd	Date

Client:
Mrs. Jaspal Kaur Summan.

Project:
Single storey Rear Extension

Location:
16 Hydeway, South Hayes,
Middlesex, UB3 4PA.

Status:
Larger extension: neighbour consultation scheme

Title:
Existing/Proposed Elevations and Block Plans.

Drawn by: L.p	Str. Fr. --	Checked by: R.k	Sheet no.
Project no: BAL-1332	Sheet Size A3		
Date: 02/08/2019	Scale: 1:100, 500		04





Scale bar 1:500 (Meter)



Scale bar 1:100 (Meter)

Site Area Calculation
Total Rear garden Area: 112.90 Sq.M
Rear extension : 20.68 Sq.M
Annex : 28.81 Sq.M
Total build up : **49.49 Sq.M**
So, Total area covered by new build is less than 50 % of total rear garden.

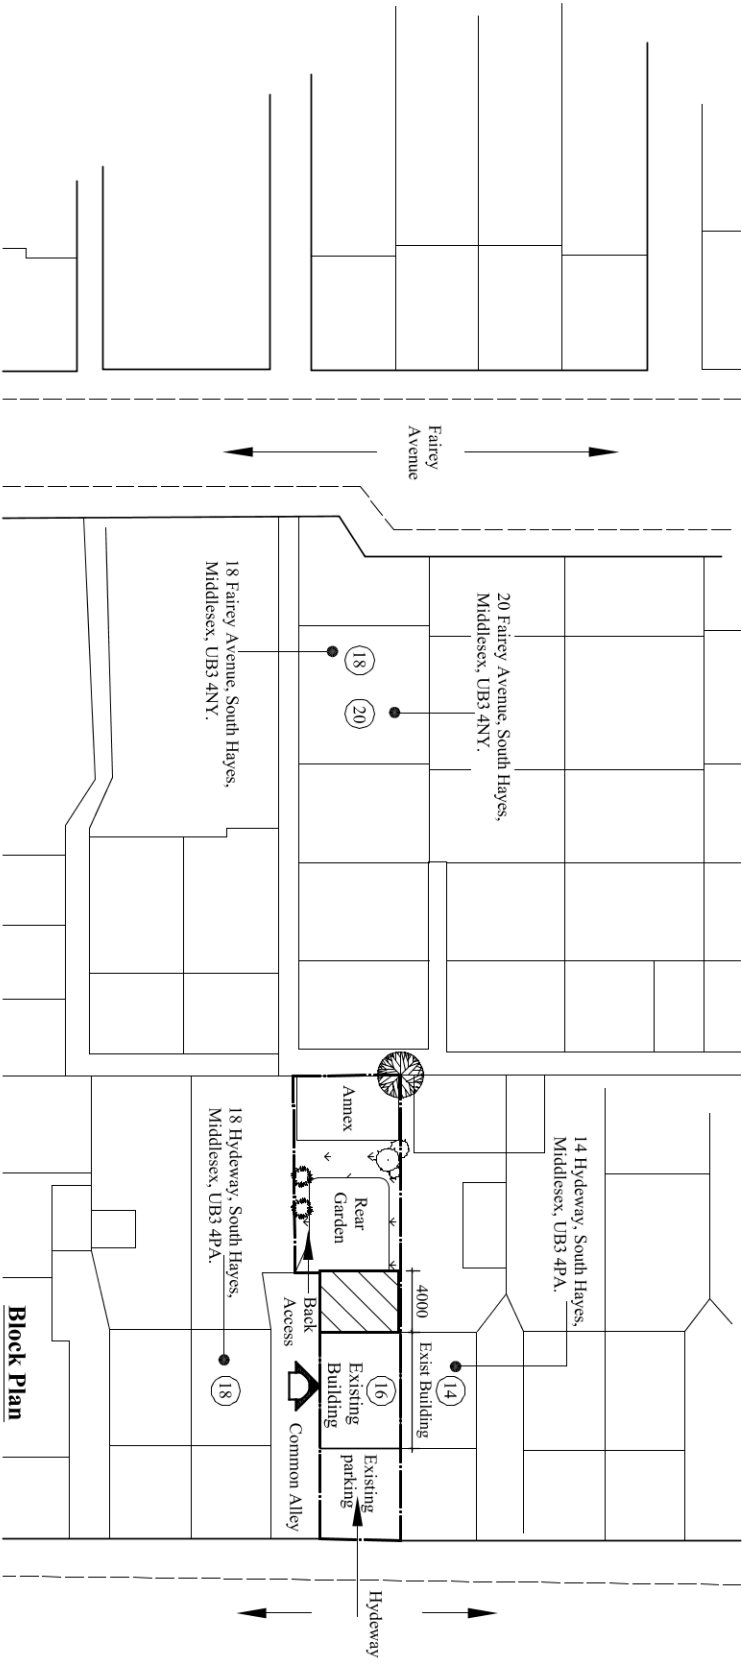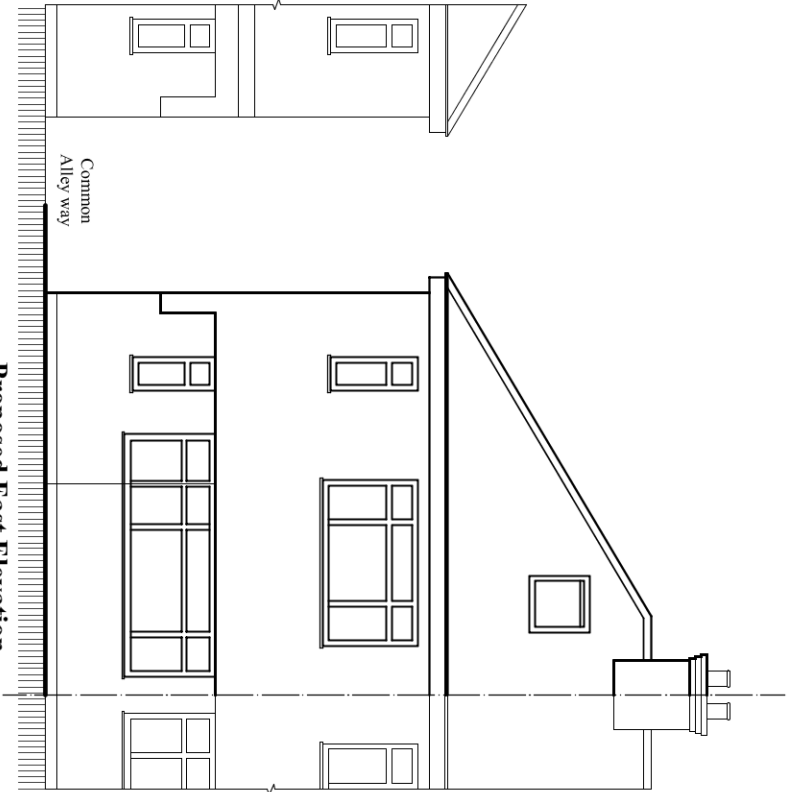

○ = Trees