



Scale 1: 50

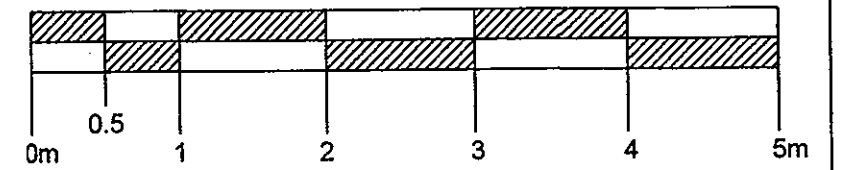


Notes:

1. For general notes see drawing 1156 - 01.

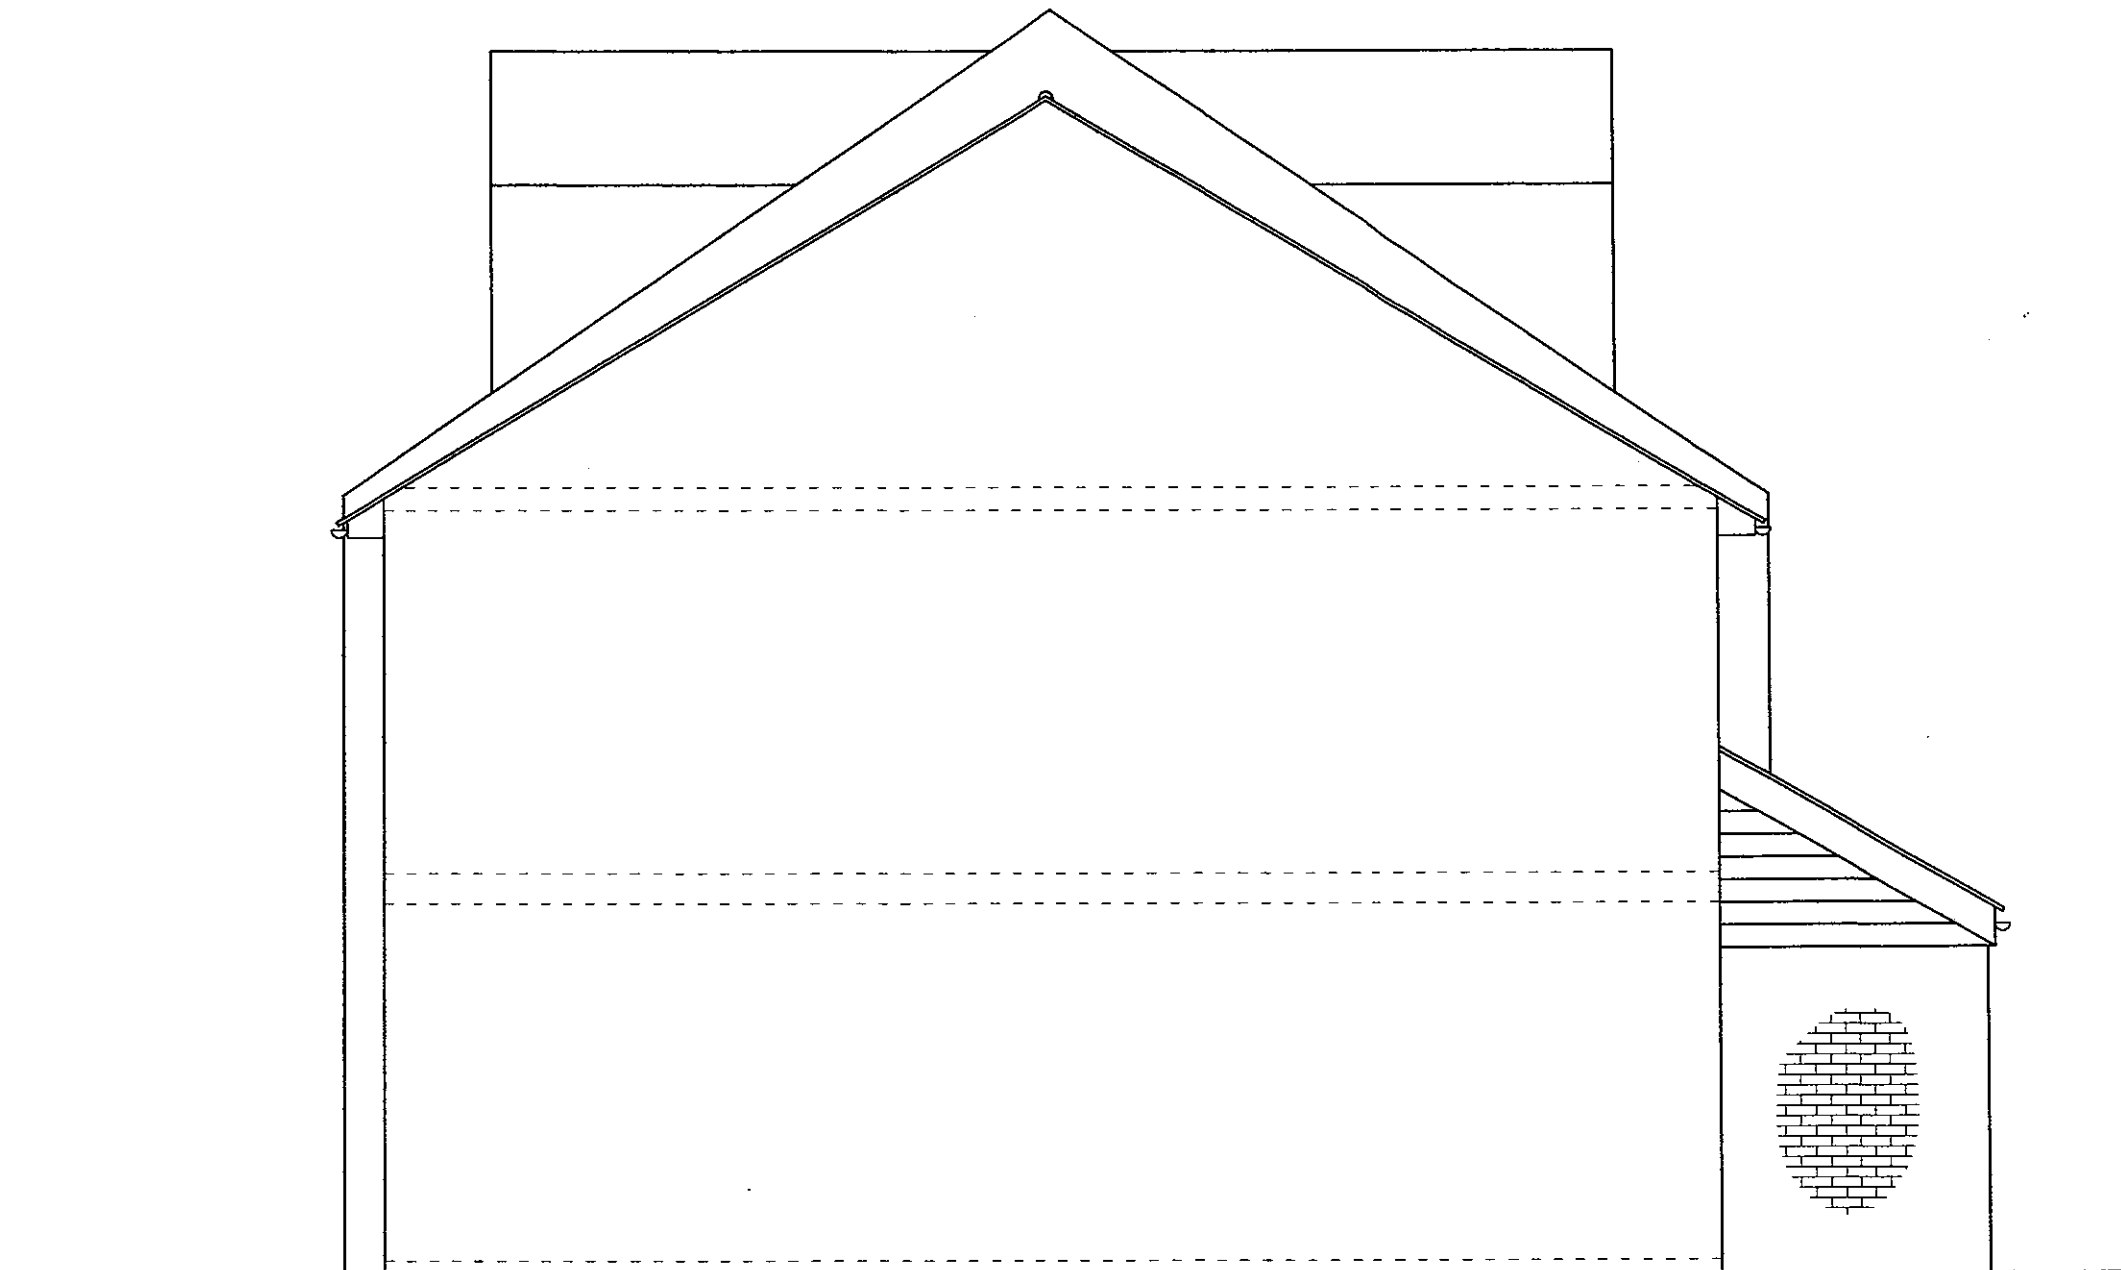

Existing Side Elevation
Scale 1 : 50

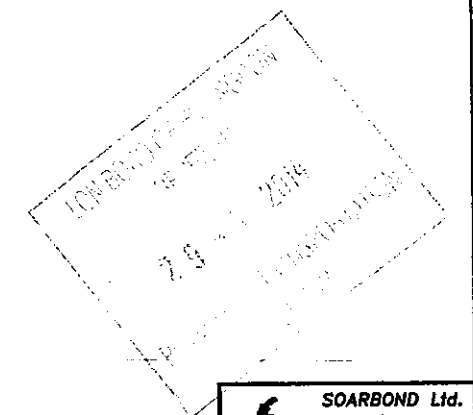

SOARBOND Ltd. Chartered Engineers 17 Clarendon Road, Ealing, London W5 1AA tel 020 8897 8883 mobile 07579 883 888 email soarbond@yahoo.co.uk	
Job title Redevelopment at 40 Helmsdale Close, Hayes, Middlesex UB4 9QS	
Drawing title Existing Side Elevation	
Client Mr. Piotr Smietalo	
Drawn by S. Zablocka	Date July 2014
Check'd W.K.J. Zablocki	Date July 2014
Job number 1156	Scale @ A3 1 : 50
Drawing number 1156 - 05	