



Scale 1: 50

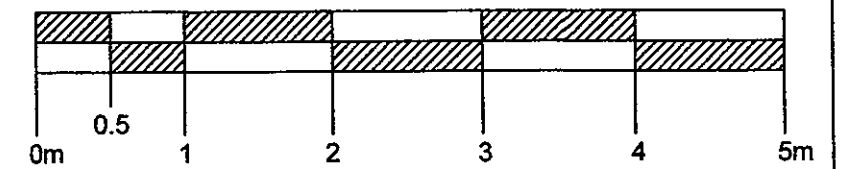

Notes:

1. For general notes see drawing 1156 - 11.

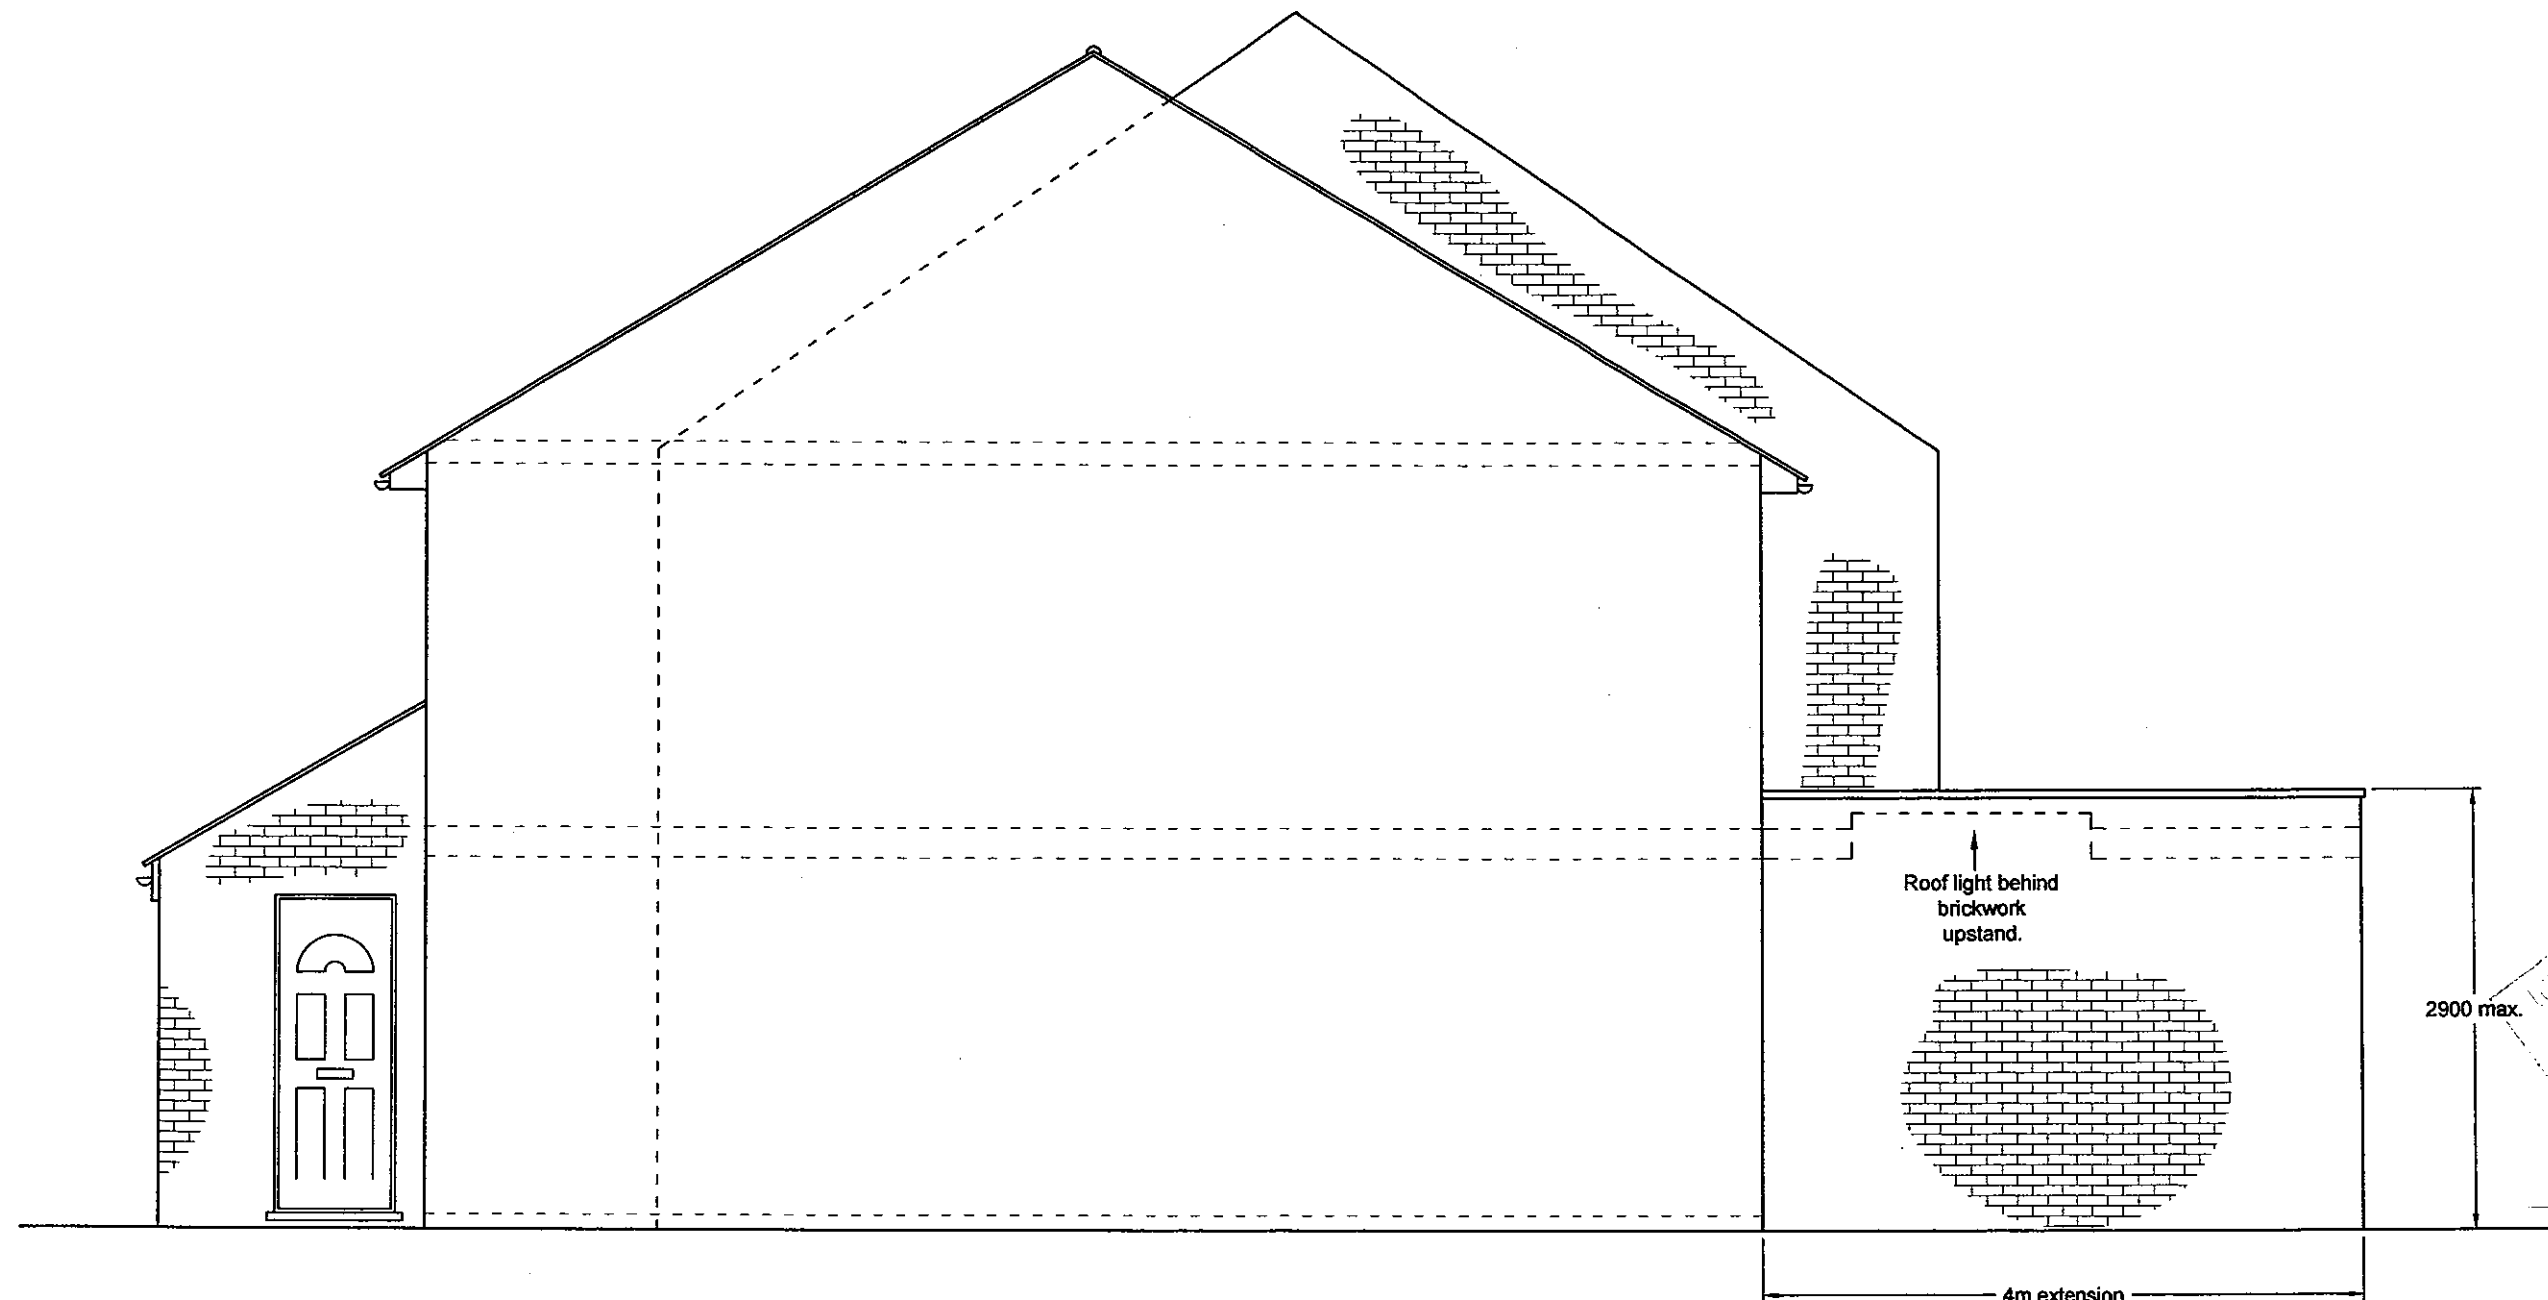

Proposed Side Elevation
Scale 1 : 50

A - Revision, Planning Issue, 20.08.2014 6.2.

SOARBOND Ltd. Chartered Engineers 17 Clarendon Road, Coling, London W5 1AA Tel 020 8997 8963 mobile 07879 683 808 email soarbond@yahoo.co.uk	
Job Site Redevelopment at 40 Helmdale Close, Hayes, Middlesex UB4 9QS	
Drawing Site Proposed Side Elevation	
Client Mr. Piotr Smietalo	
Drawn by S. Zablocki	Date July 2014
Check'd W.K.J. Zablocki	Date July 2014
Job number 1156	Scale @ A3 1 : 50
Drawing number 1156 - 14	
A	