



Scale 1: 50

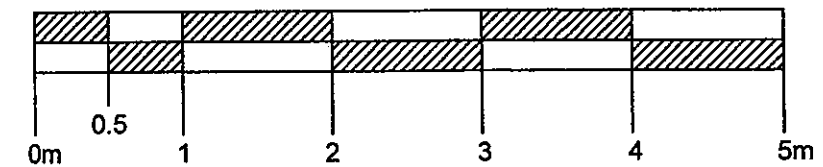


Notes:

1. For general notes see drawing 1156 - 11.

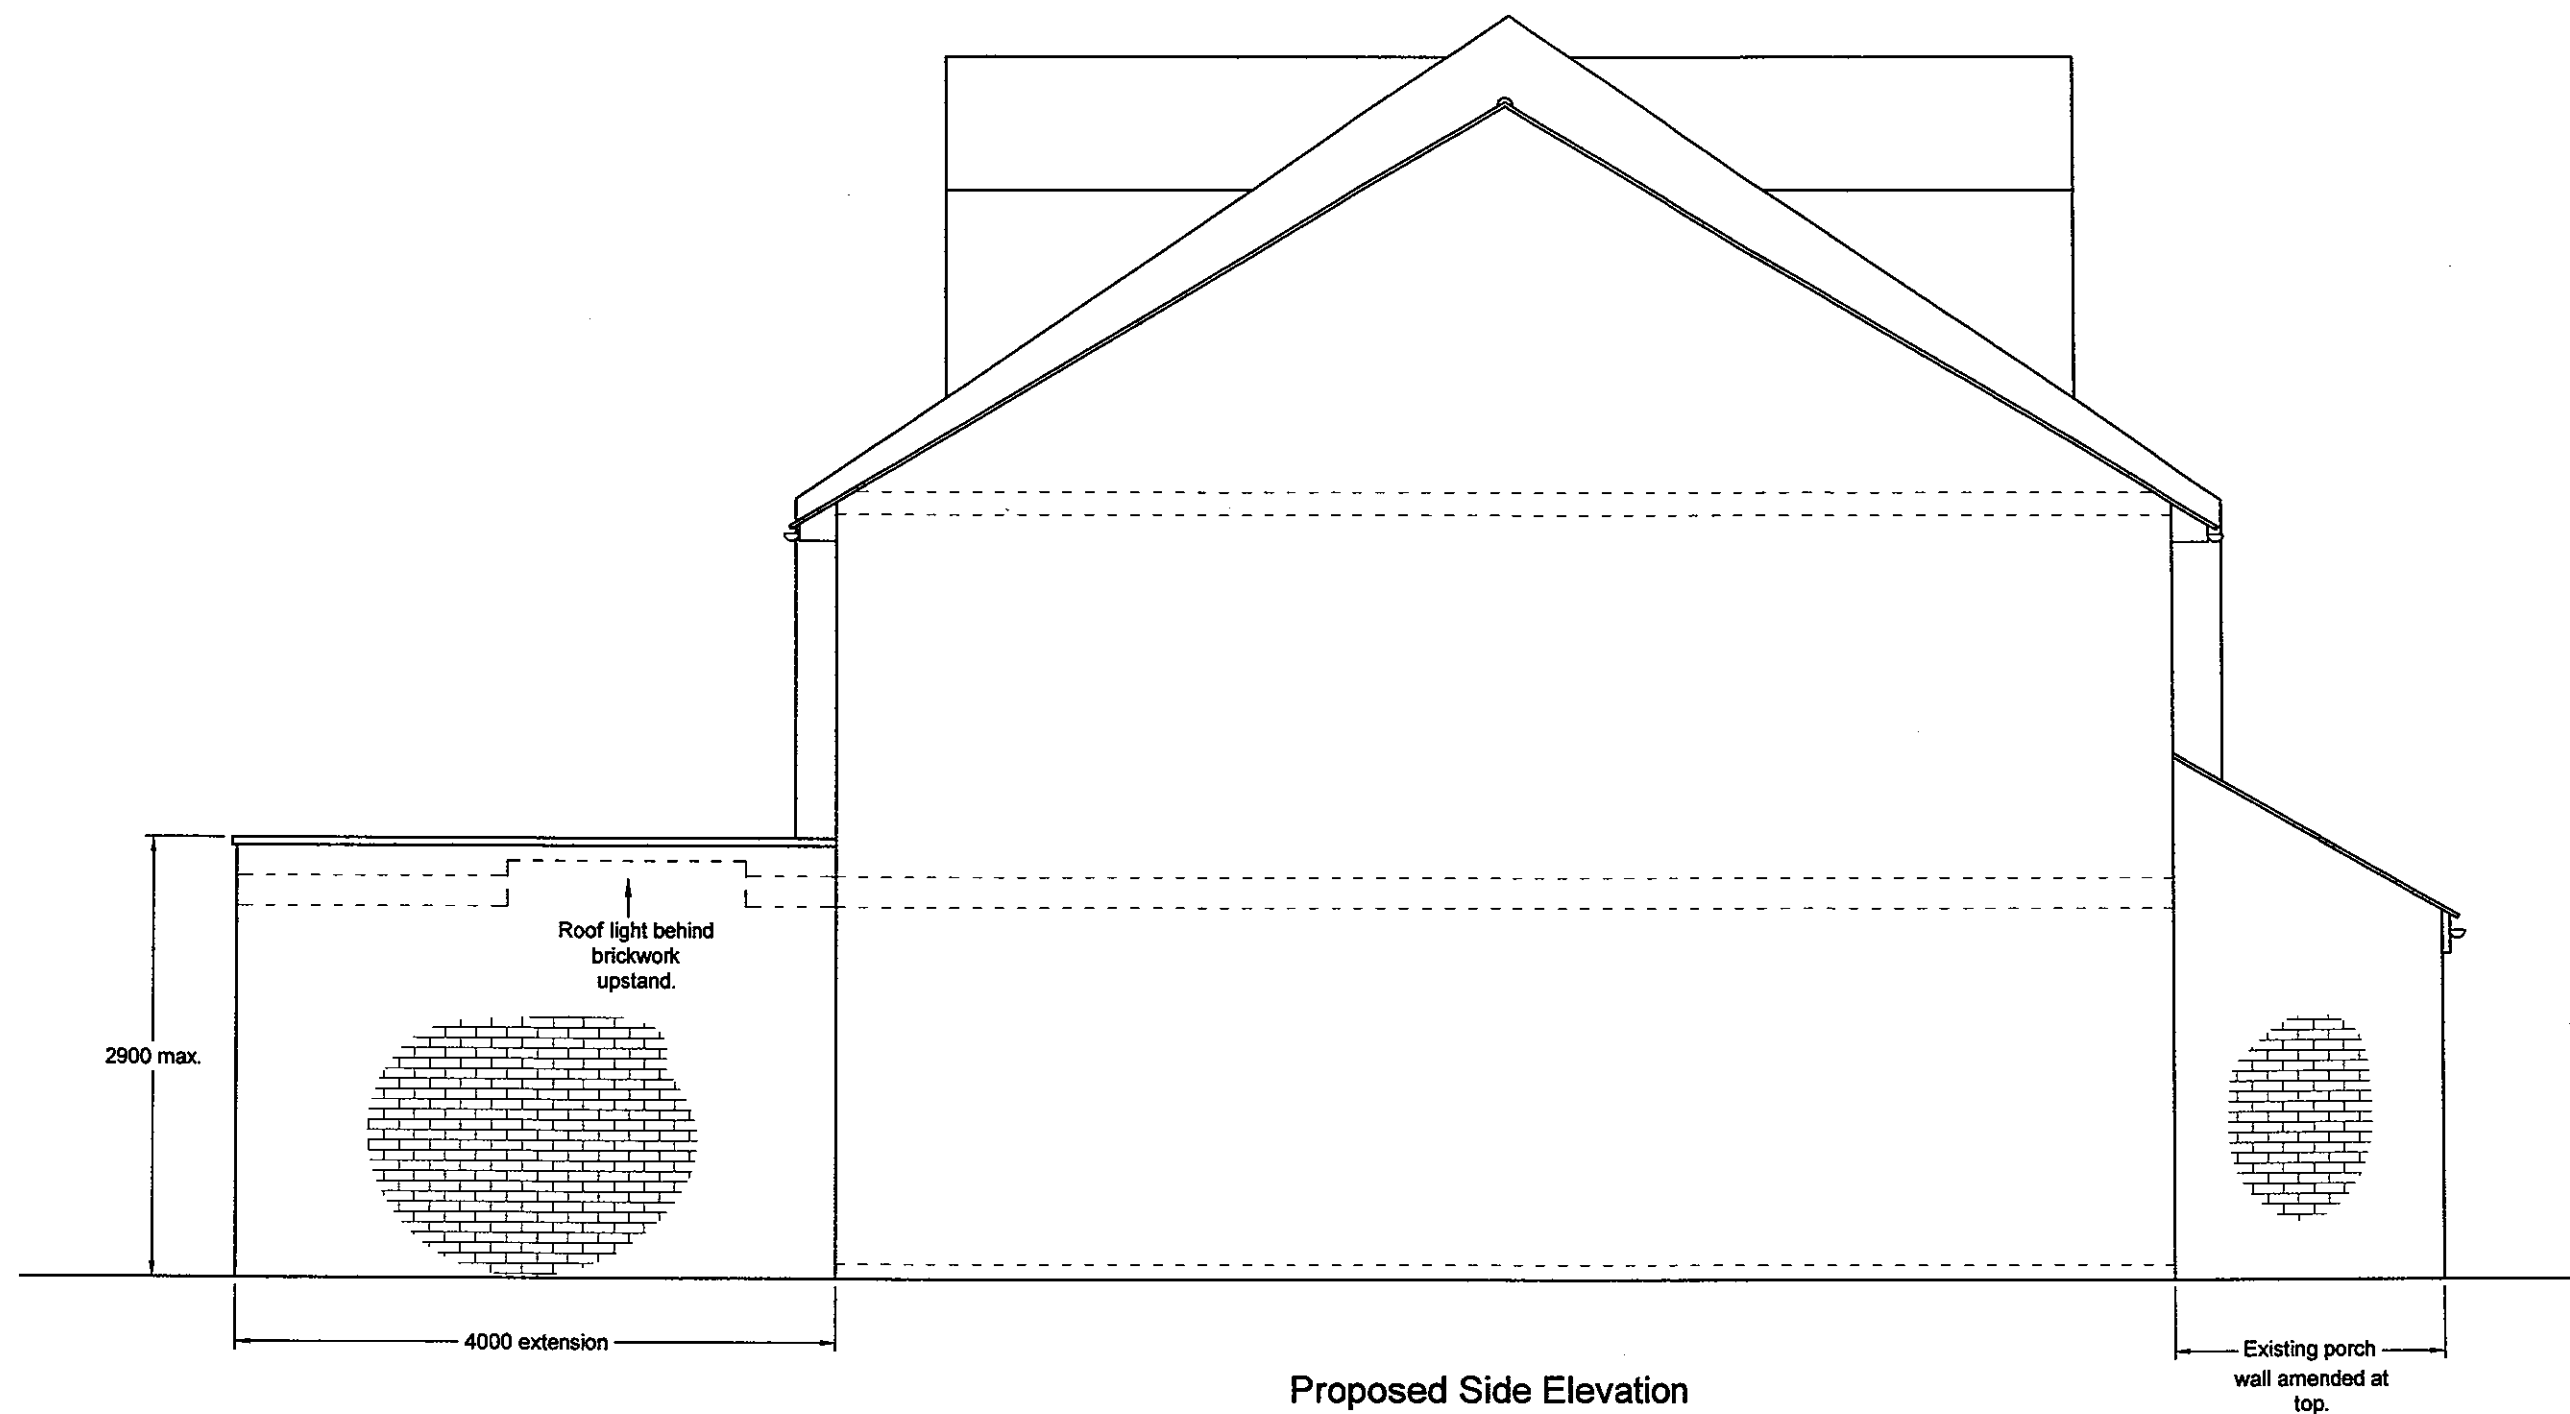

Proposed Side Elevation
Scale 1 : 50

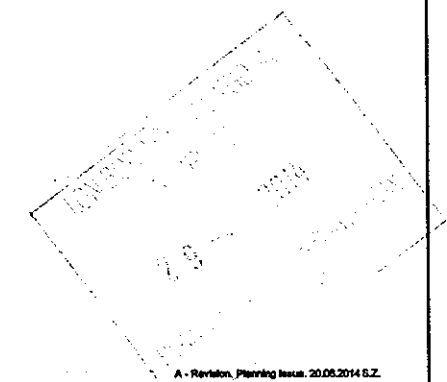

A - Revision, Planning Issue, 20.08.2014 S.Z.



Job No
Redevelopment at
40 Helmedale Close,
Hayes,
Middlesex UB4 9QS

Drawing No
Proposed Side Elevation

Client Mr. Piotr Smietalo	
Drawn by S. Zablocka	Date July 2014
Check'd W.K.J. Zablocki	Date July 2014
Job number 1156	Scale @ AS 1 : 50
Drawing number 1156 - 15	
A	