



Scale 1: 50

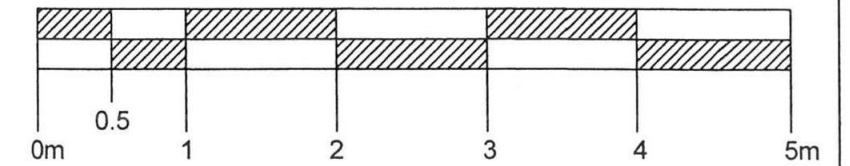

Notes:

1. For general notes see drawing 1156 - 21.

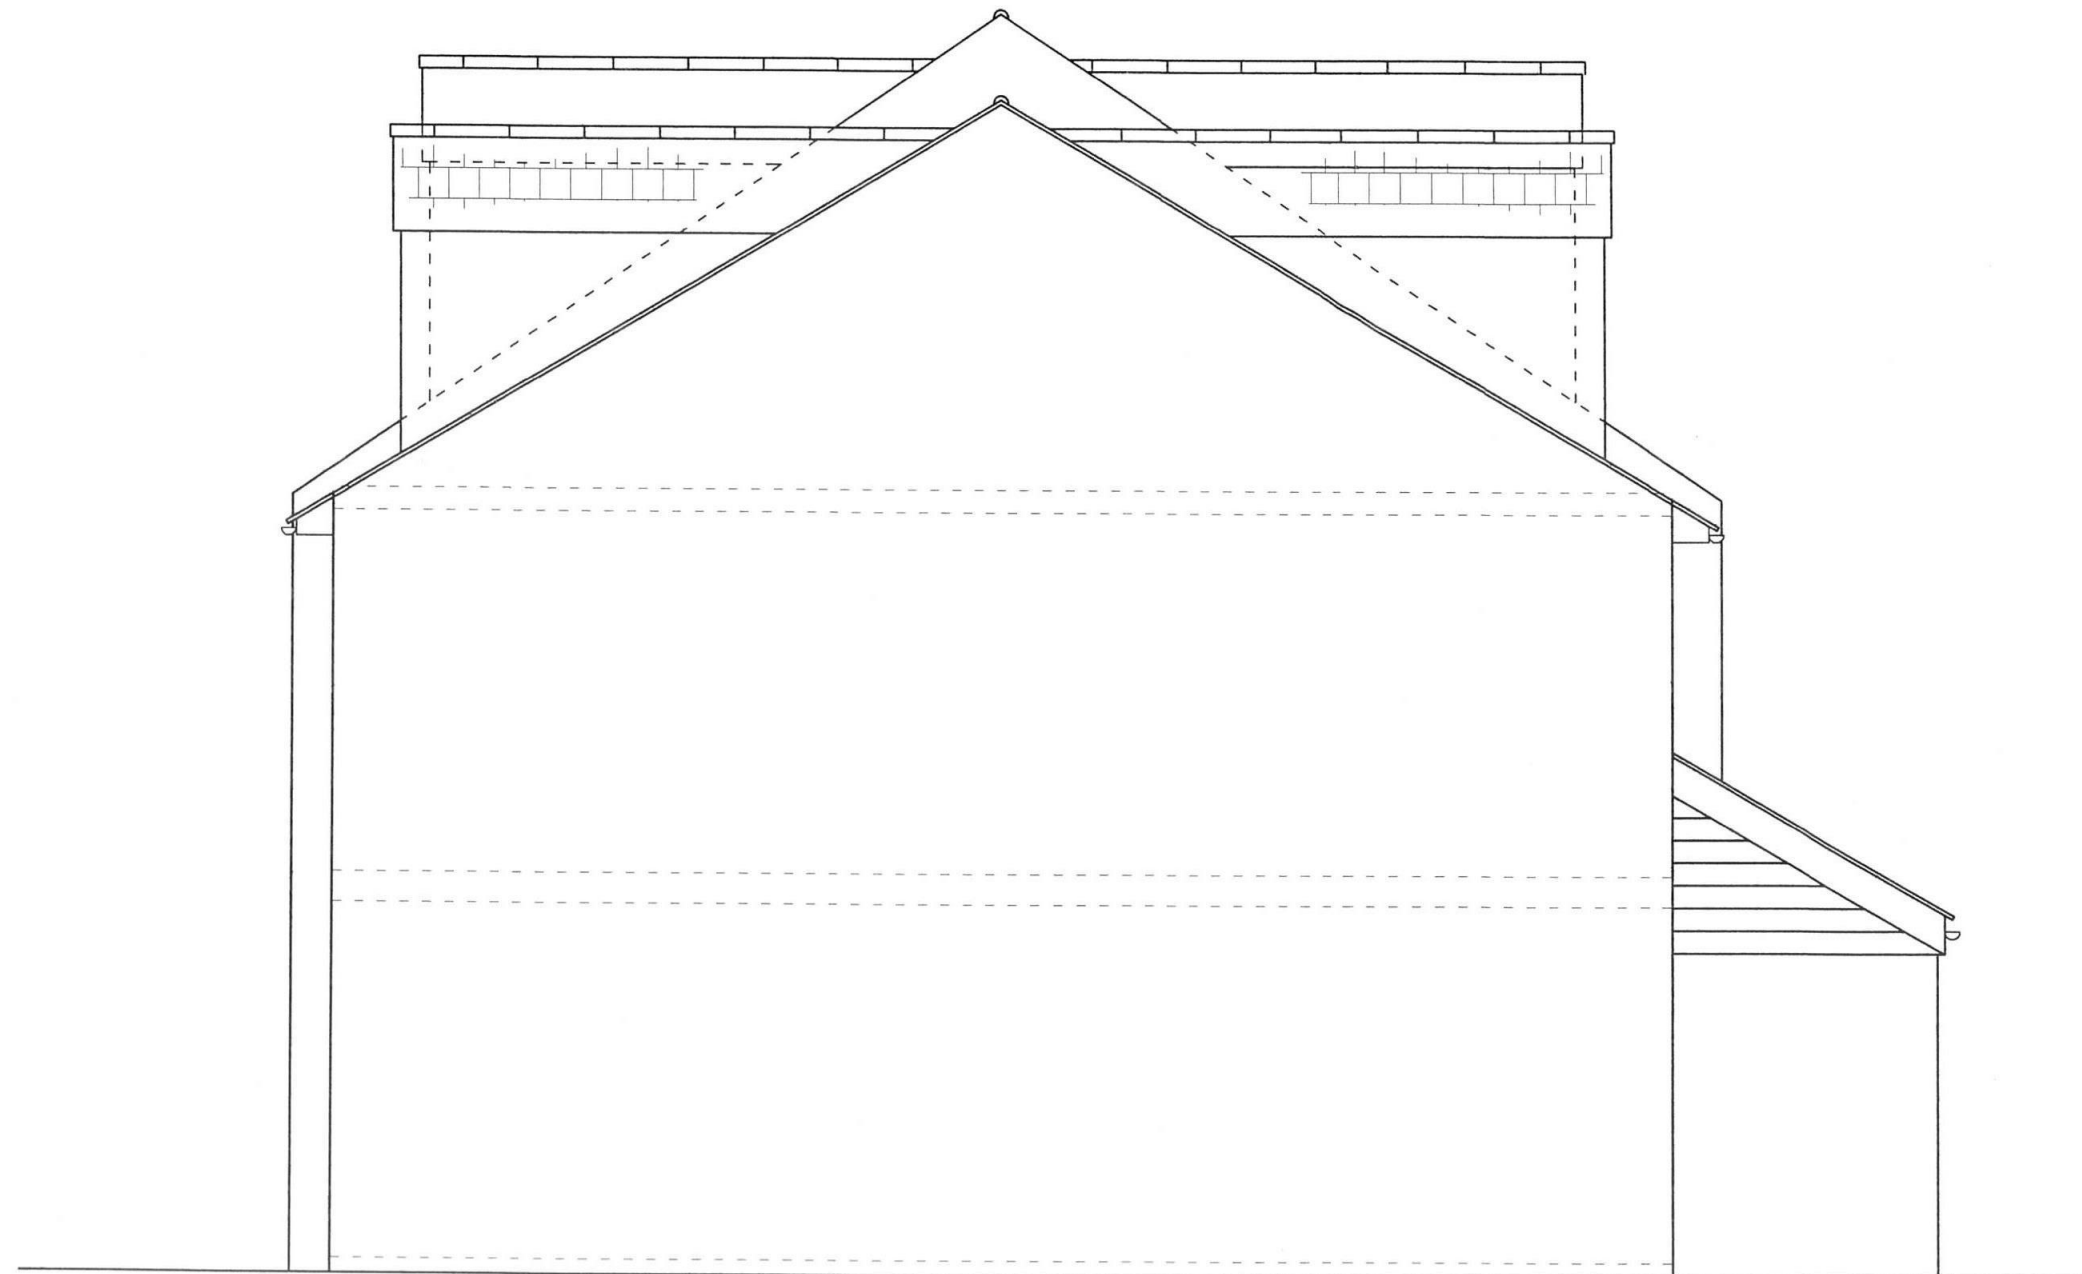

Proposed Side Elevation

Scale 1 : 50

|   |                      |
|---|----------------------|
|  <b>SOARBOND Ltd.</b><br>Chartered Engineers<br>17 Clarendon Road,<br>Ealing,<br>London W5 1AA<br>tel 020 8997 8863<br>mobile 07879 883 888<br>email soarbond@yahoo.co.uk |                      |
| Job title<br>Redevelopment at<br>40 Helmsdale Close,<br>Hayes,<br>Middlesex UB4 9QS   |                      |
| Drawing title<br>Proposed Side Elevation   |                      |
| Client<br>Mr. Piotr Smietalo   |                      |
| Drawn by:<br>S. Zablocka   | Date<br>July 2014    |
| Chk'd<br>W.K.J. Zablocki   | Date<br>July 2014    |
| Job number<br>1156   | Scale @ A3<br>1 : 50 |
| Drawing number<br>1156 - 25   |                      |