



Scale 1: 50

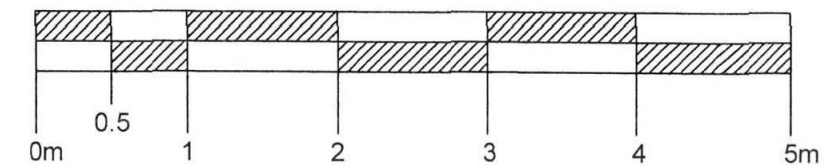

Notes:

1. For general notes see drawing 1156 - 01.

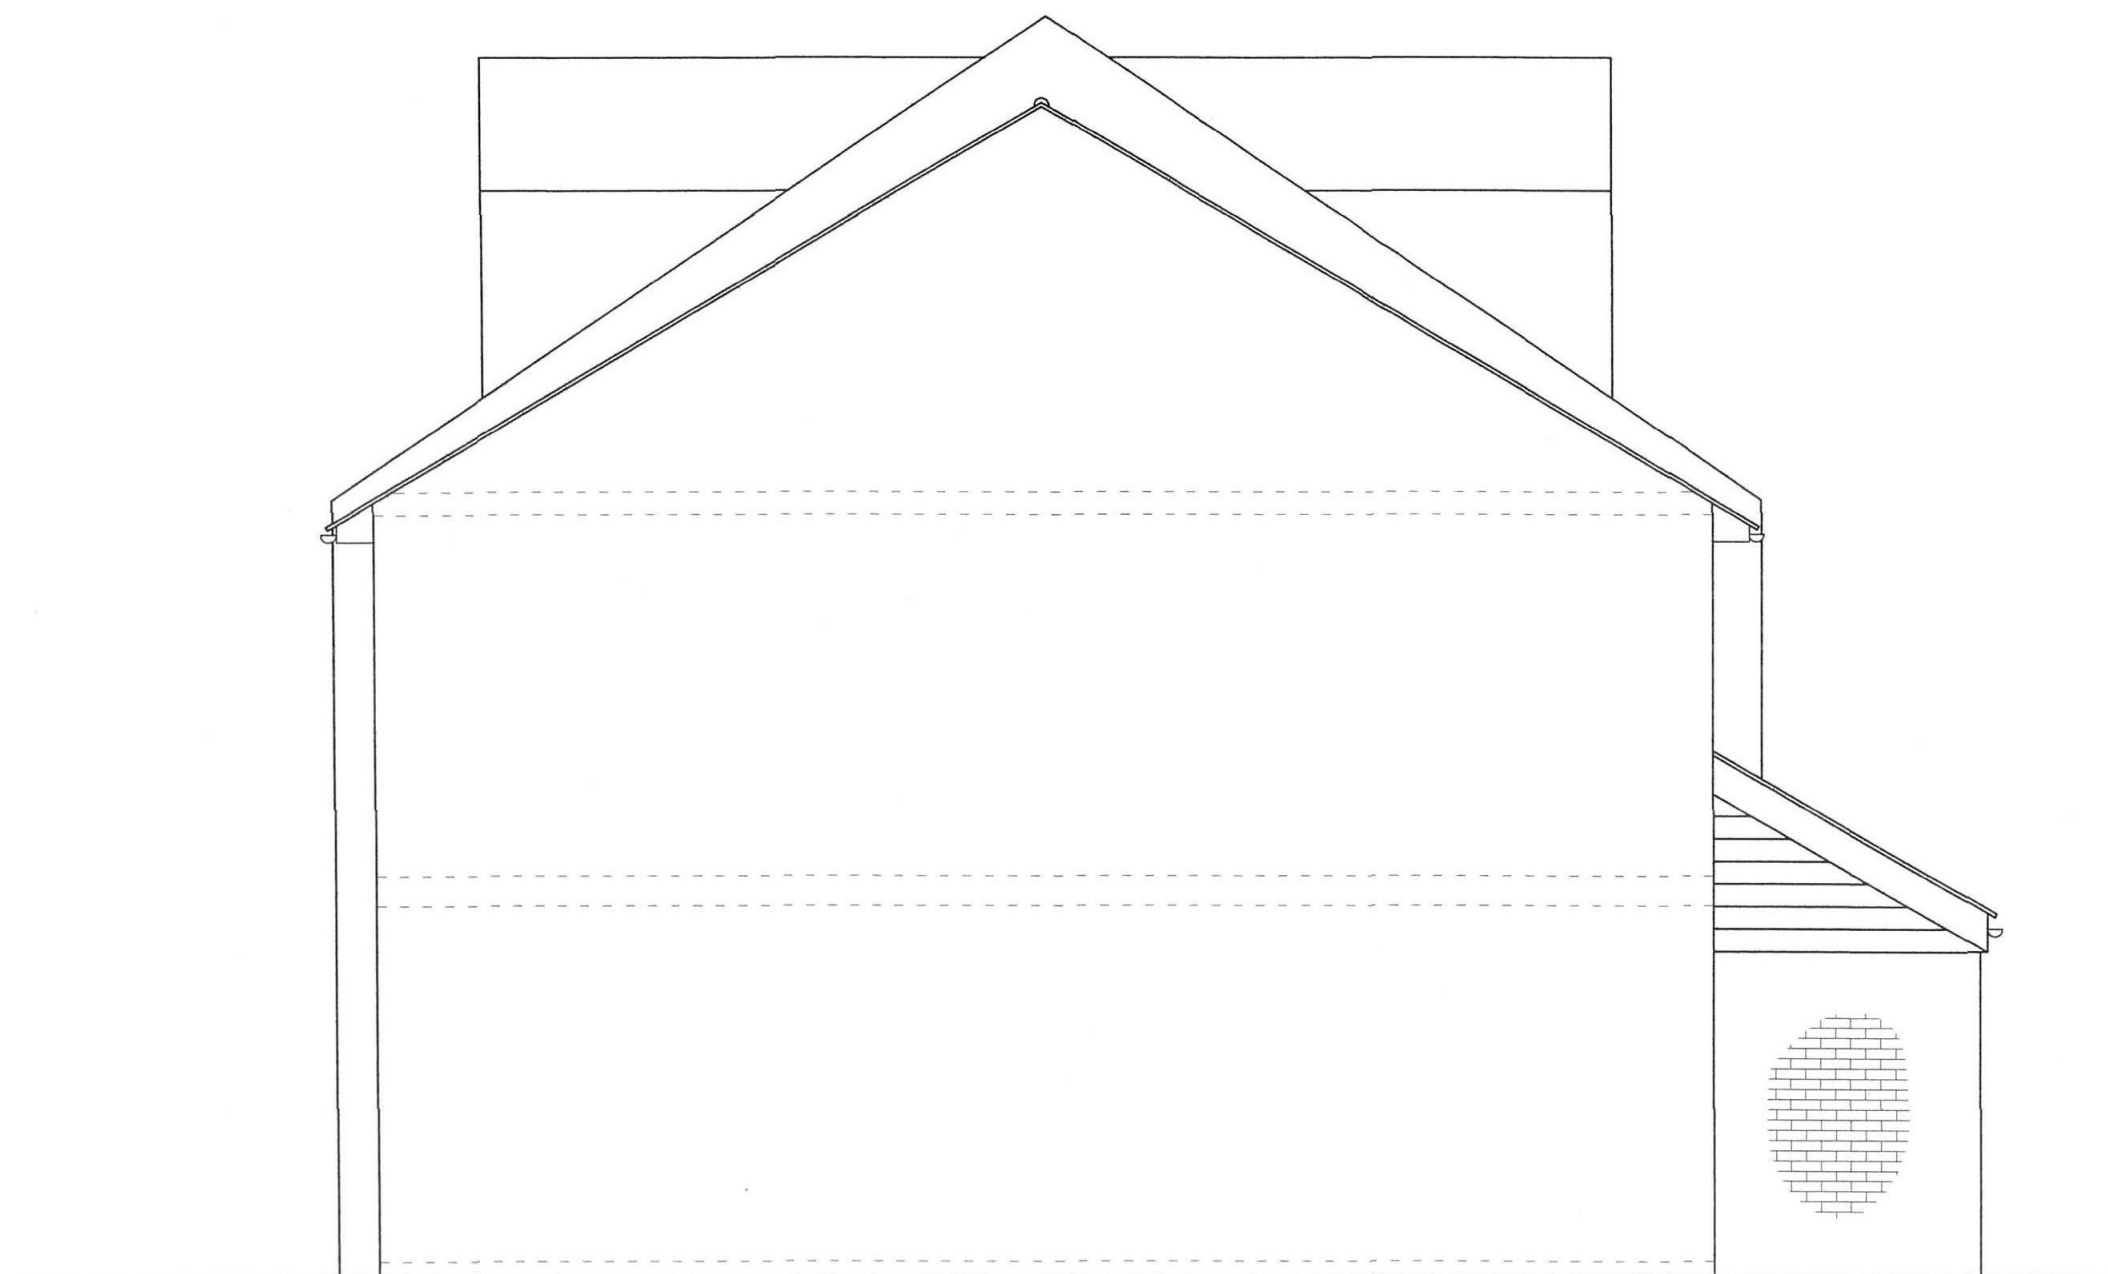

Existing Side Elevation  
Scale 1 : 50



|   |                             |
|---|-----------------------------|
|  <b>SOARBOND Ltd.</b><br><small>Chartered Engineers<br/>         17 Clarendon Road,<br/>         Ealing,<br/>         London W5 1AA<br/>         tel 020 8997 8583<br/>         mobile 07879 883 988<br/>         email soarbond@yahoo.co.uk</small> |                             |
| <b>Job title</b><br>Redevelopment at<br>40 Helmsdale Close,<br>Hayes,<br>Middlesex UB4 9QS   |                             |
| <b>Drawing title</b><br>Existing Side Elevation   |                             |
| <b>Client</b><br>Mr. Piotr Smietalo   |                             |
| <b>Drawn by:</b><br>S. Zablocka   | <b>Date</b><br>July 2014    |
| <b>Chk'd</b><br>W.K.J. Zablocki   | <b>Date</b><br>July 2014    |
| <b>Job number</b><br>1156   | <b>Scale</b> @ A3<br>1 : 50 |
| <b>Drawing number</b><br>1156 - 05   |                             |