



Scale 1: 50

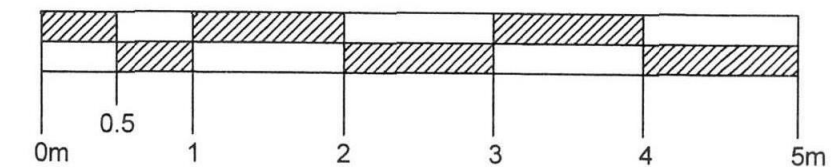


Notes:

1. For general notes see drawing 1156 - 21.

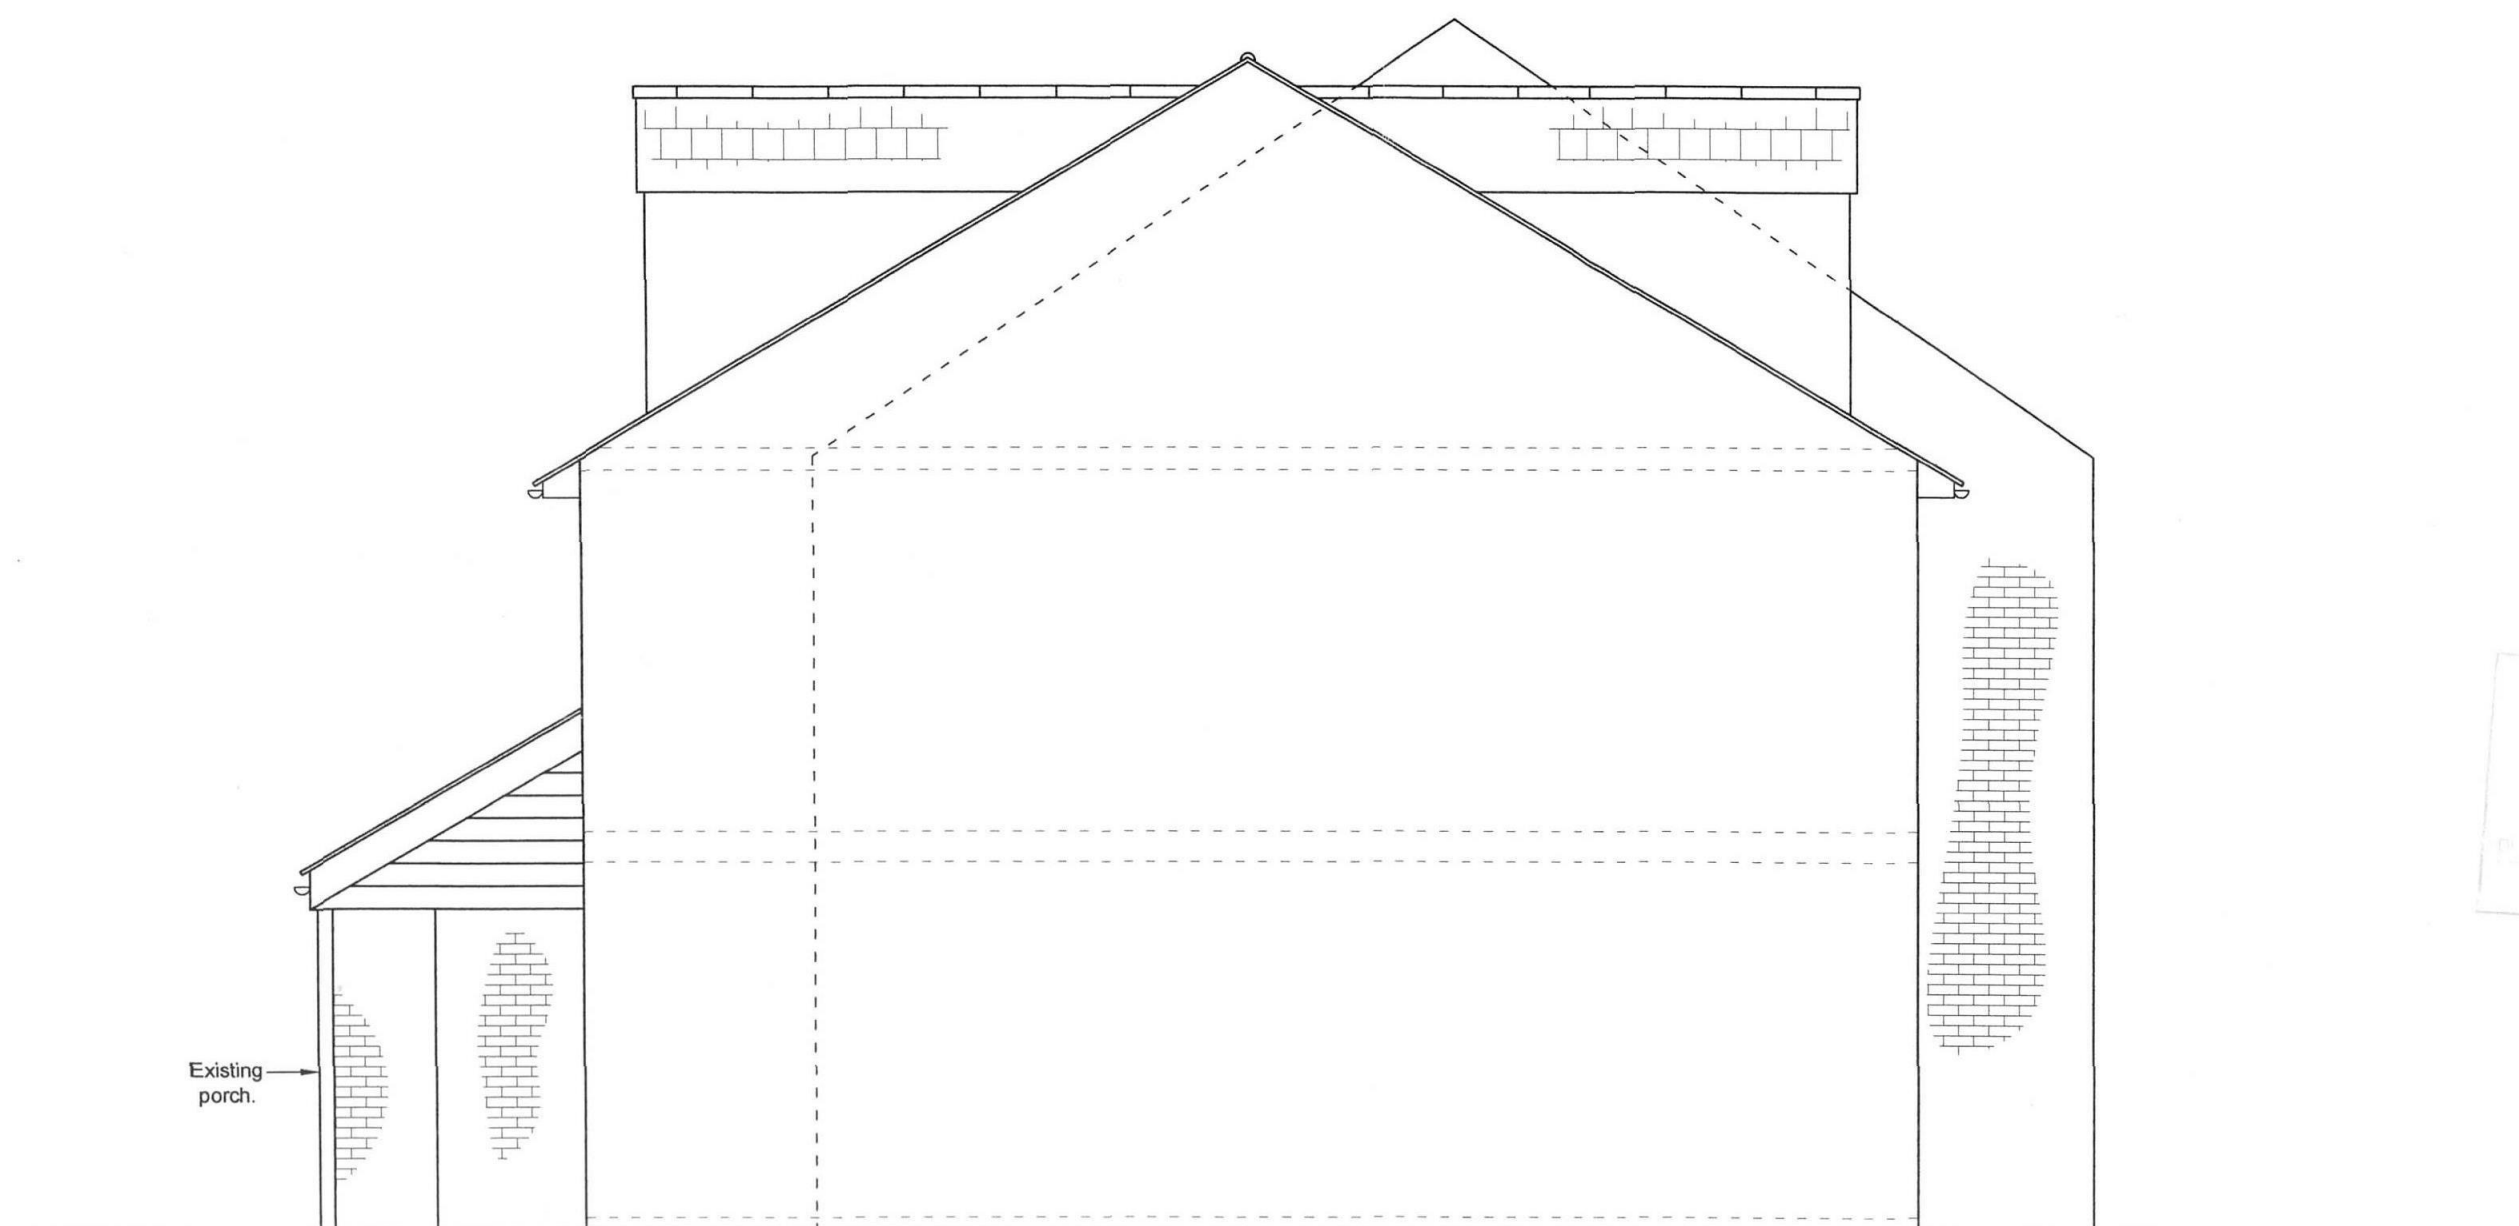

Proposed Side Elevation

Scale 1 : 50

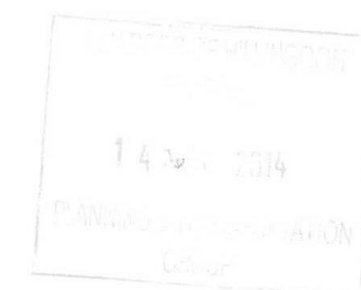

SOARBOND Ltd.
Chartered Engineers
17 Clarendon Road,
Ealing,
London W5 1AA
tel 020 8997 8883
mobile 07879 883 888
email soarbond@yahoo.co.uk

Job title
Redevelopment at
40 Helmsdale Close,
Hayes,
Middlesex UB4 9QS

Drawing title
Proposed Side Elevation

Client
Mr. Piotr Smietalo

Drawn by:
S. Zablocka

Date
July 2014

Chk'd
W.K.J. Zablocki

Date
July 2014

Job number
1156

Scale @ A3
1 : 50

Drawing number
1156 - 24