



Scale 1: 50

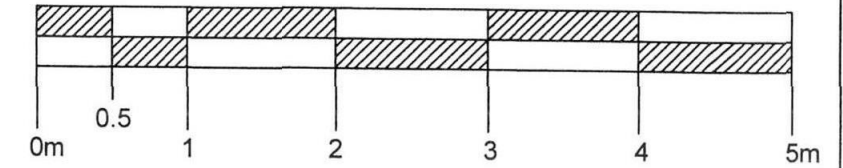

Notes:

1. For general notes see drawing 1156 - 21.

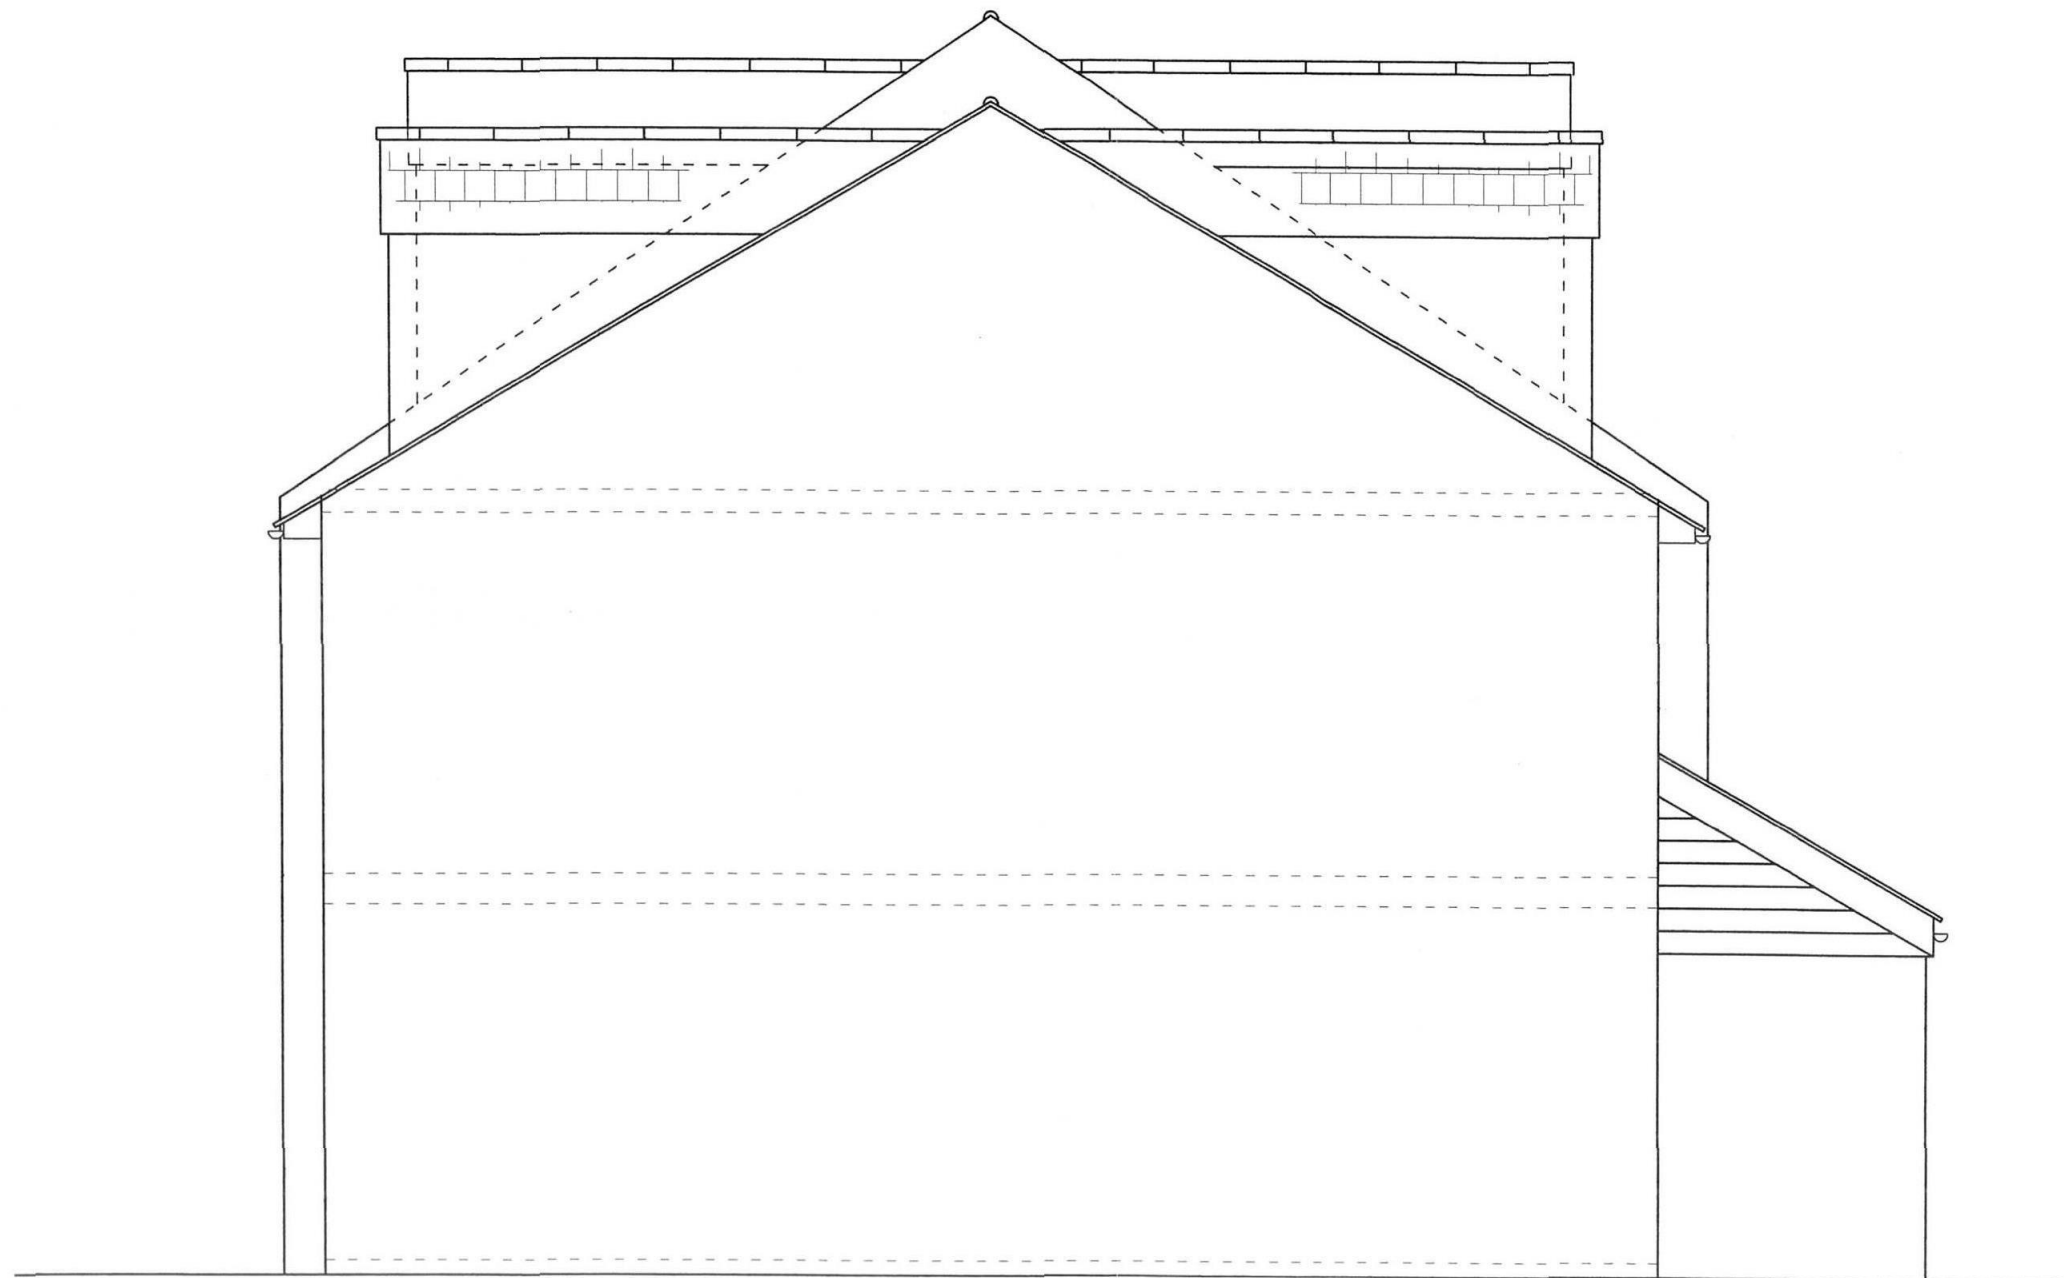

Proposed Side Elevation

Scale 1 : 50



Job title	
Redevelopment at 40 Helmsdale Close, Hayes, Middlesex UB4 9QS	
Drawing title	
Proposed Side Elevation	
Client	
Mr. Piotr Smietalo	
Drawn by:	Date
S. Zablocka	July 2014
Chk'd	Date
W.K.J. Zablocki	July 2014
Job number	Scale @ A3
1156	1 : 50
Drawing number	
1156 - 25	