



Scale 1: 50

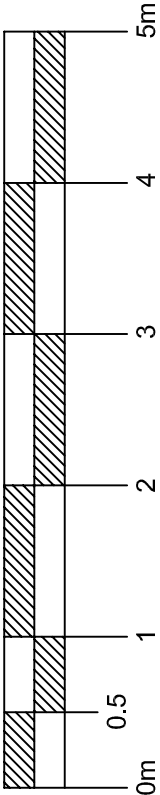

Notes:

1. For general notes see drawing 1156 - 11.

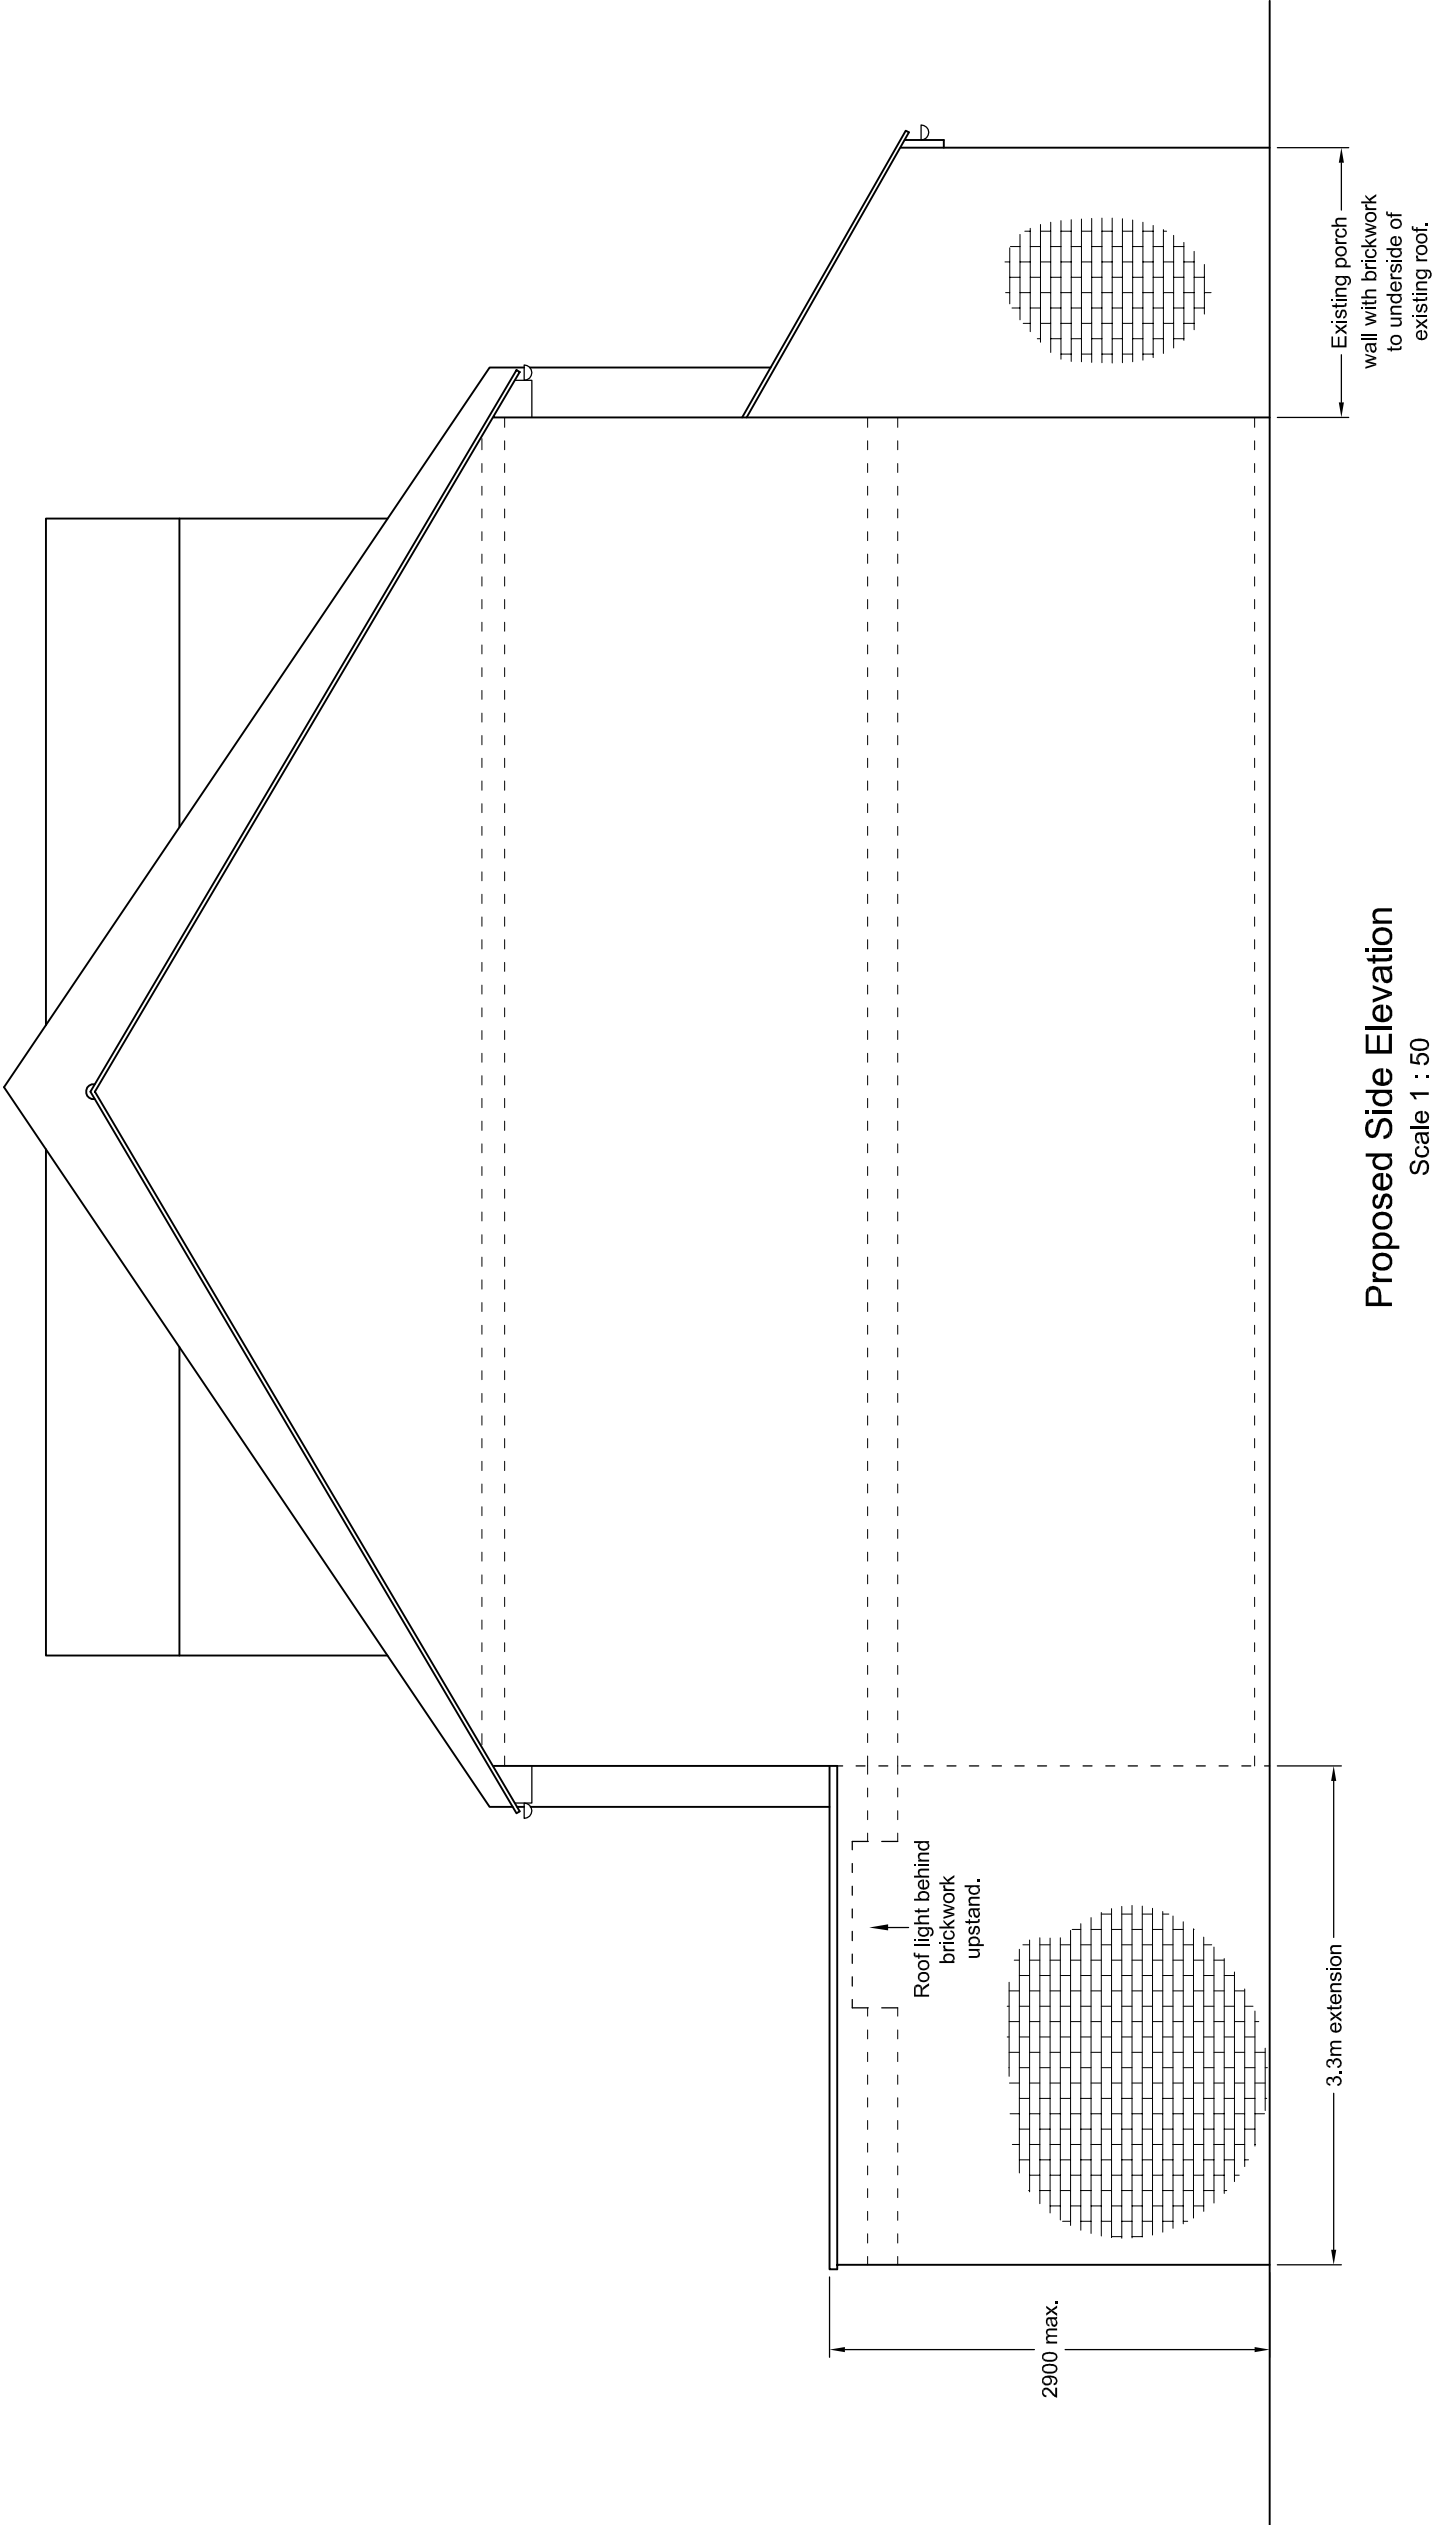

Proposed Side Elevation
Scale 1 : 50

C - Revision, Rear extension depth reduced to 3.3m as required by LBH 14.01.2015 S.Z.
B - Revision, Changes to notes etc. 15.12.2014 S.Z.
A - Revision, Planning issue, 20.08.2014 S.Z.

SOARBOND Ltd.
Chartered Engineers
17 Clarendon Road,
Hayes, London UB4 9QJ
Tel: 020 8937 8653
mobile 07879 853 968
email soarbond@yahoo.co.uk

Job title	Redevelopment at 40 Heimsdale Close, Hayes, Middlesex UB4 9QS			
Drawing title	Proposed Side Elevation			
Client	Mr. Piotr Smietalo			
Drawn by:	S. Zablocka	Date	July 2014	
check'd	W.K.J. Zablocki	Date	July 2014	
Job number	1156	Scale	A3 1 : 50	
Drawing number	1156 - 15			