



Scale 1: 50

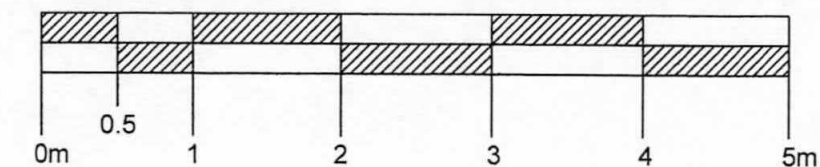


Notes:

1. For general notes see drawing 1156 - 01.

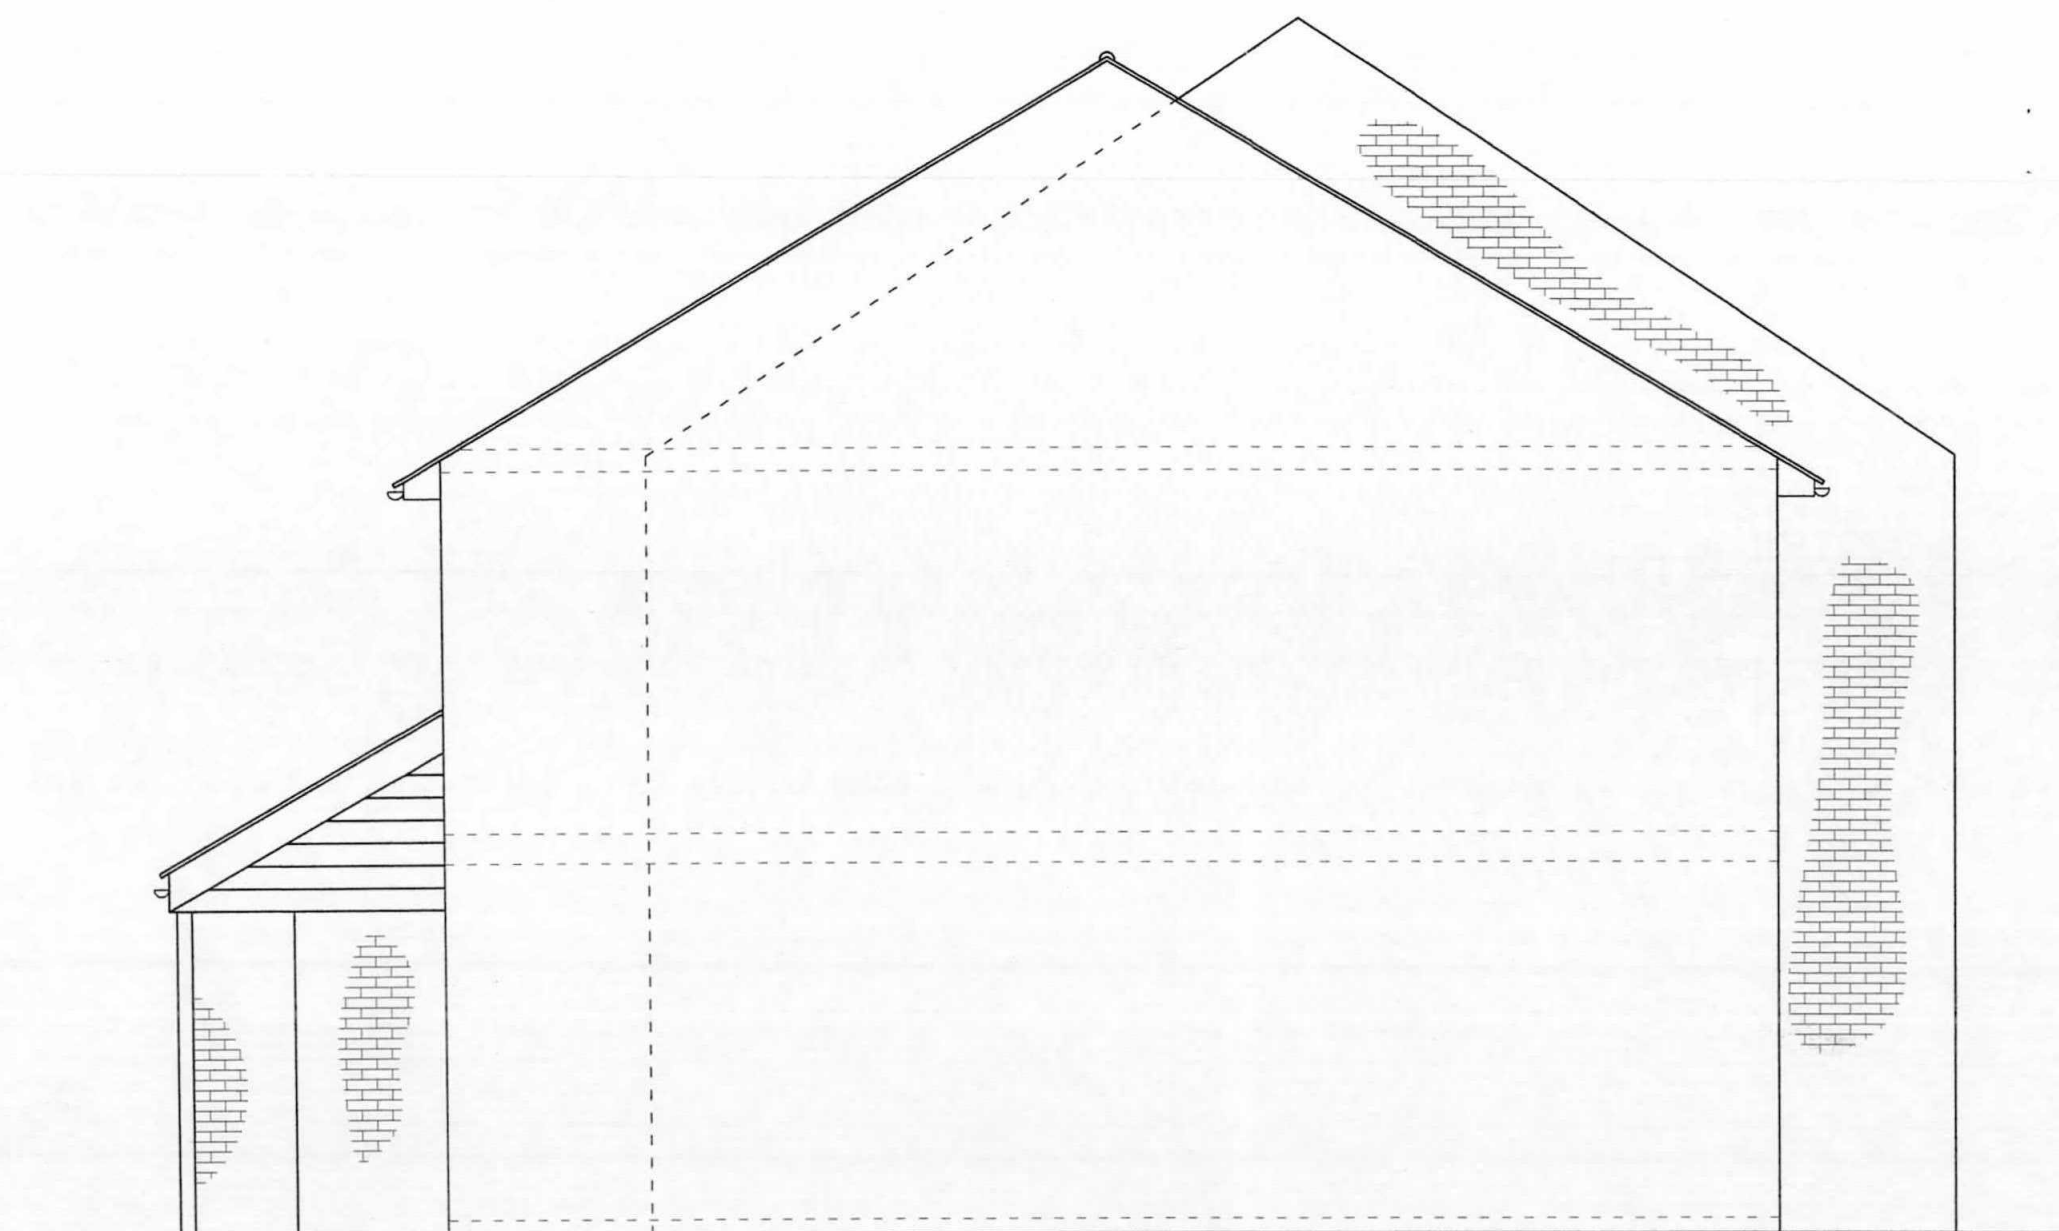

Existing Side Elevation
Scale 1 : 50

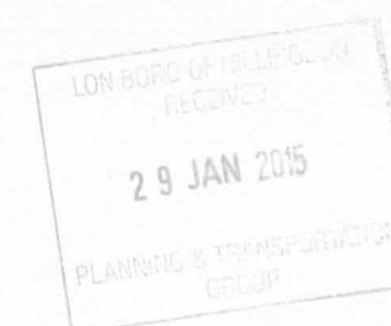

SOARBOND Ltd. Chartered Engineers 17 Clarendon Road, Ealing, London W5 1AA Tel: 020 8227 9063 mobile: 07779 583 088 email: soarbond@yahoo.co.uk	
Job title Redevelopment at 40 Helmsdale Close, Hayes, Middlesex UB4 9QS	
Drawing title Existing Side Elevation	
Client Mr. Piotr Smietalo	
Drawn by: S. Zablocka	Date July 2014
Chk'd W.K.J. Zablocki	Date July 2014
Job number 1156	Scale 1 : 50
Drawing number 1156 - 04	