



Scale 1: 50

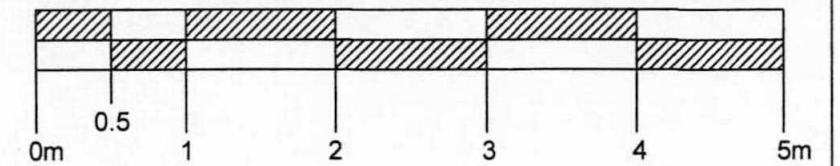

Notes:

1. For general notes see drawing 1156 - 21.

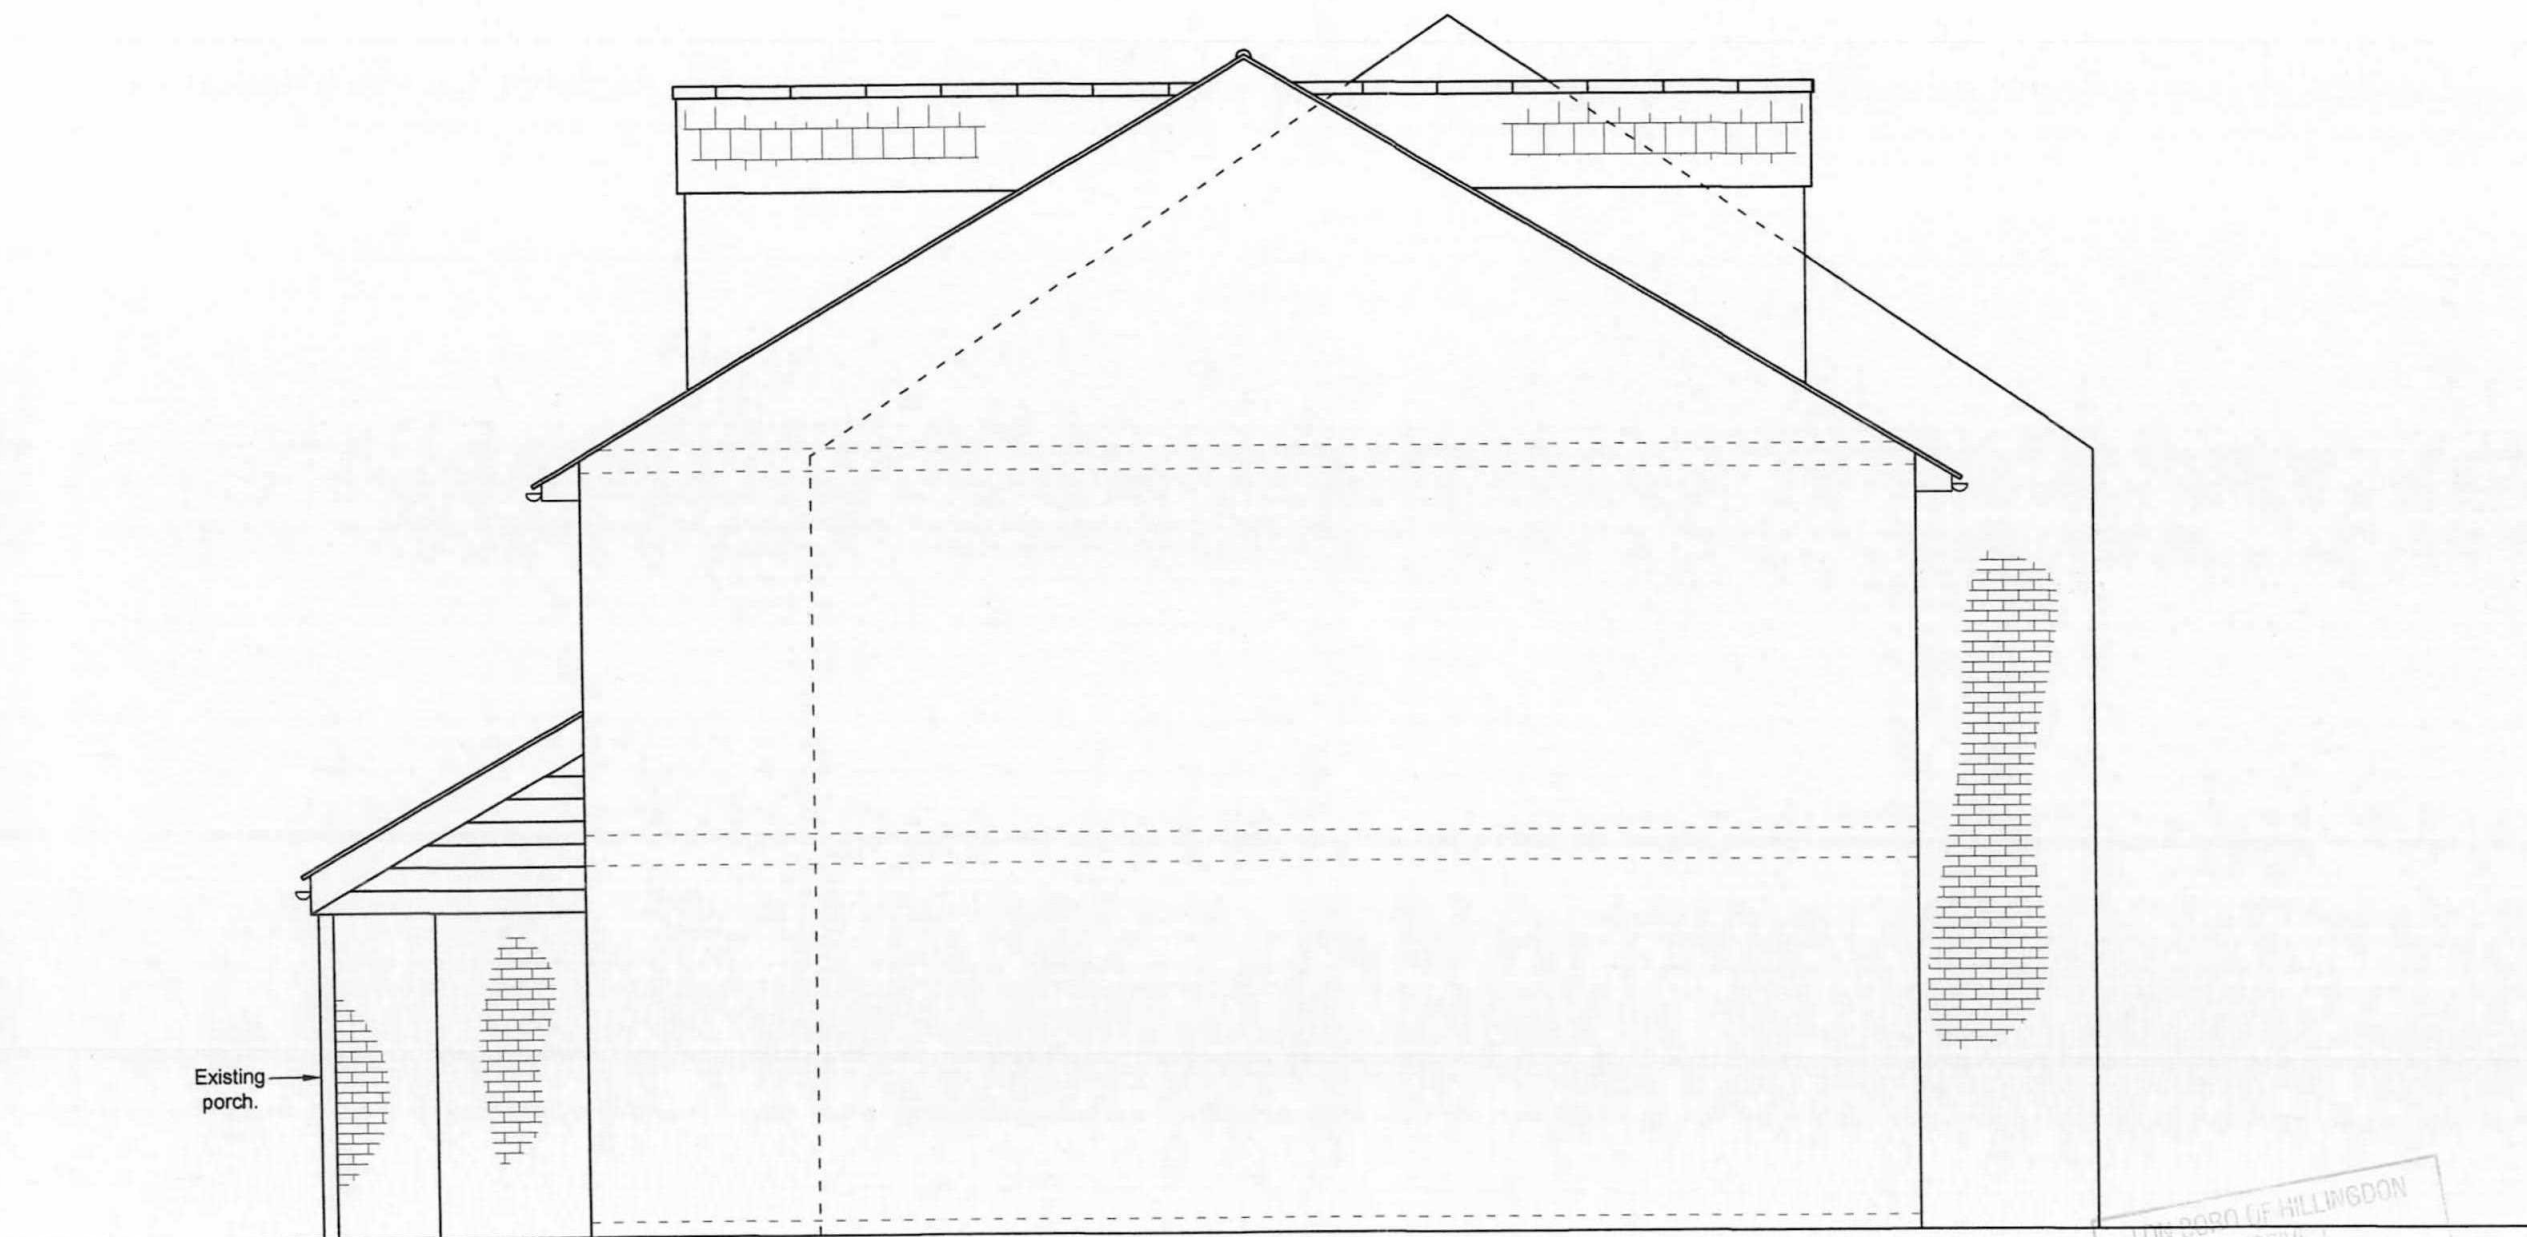

Proposed Side Elevation
Scale 1 : 50

A - Revision 23.01.2015. S.Z. Minor modifications to suit hillington requirements.



Job title
Redevelopment at
40 Helmsdale Close,
Hayes,
Middlesex UB4 9QS

Drawing title
Proposed Side Elevation

Client
Mr. Piotr Smietalo

Drawn by
S. Zablocka

Date
July 2014

Chk'd
W.K.J. Zablocki

Date
July 2014

Job number
1156

Scale @ A3
1 : 50

Drawing number
1156 - 24

A

