



Scale 1: 50

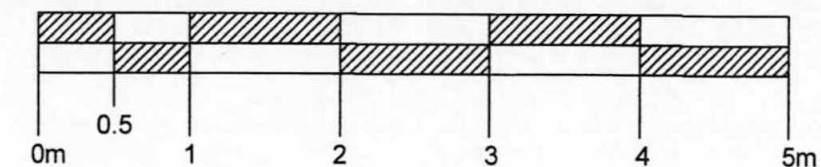

Notes:

1. For general notes see drawing 1156 - 21.

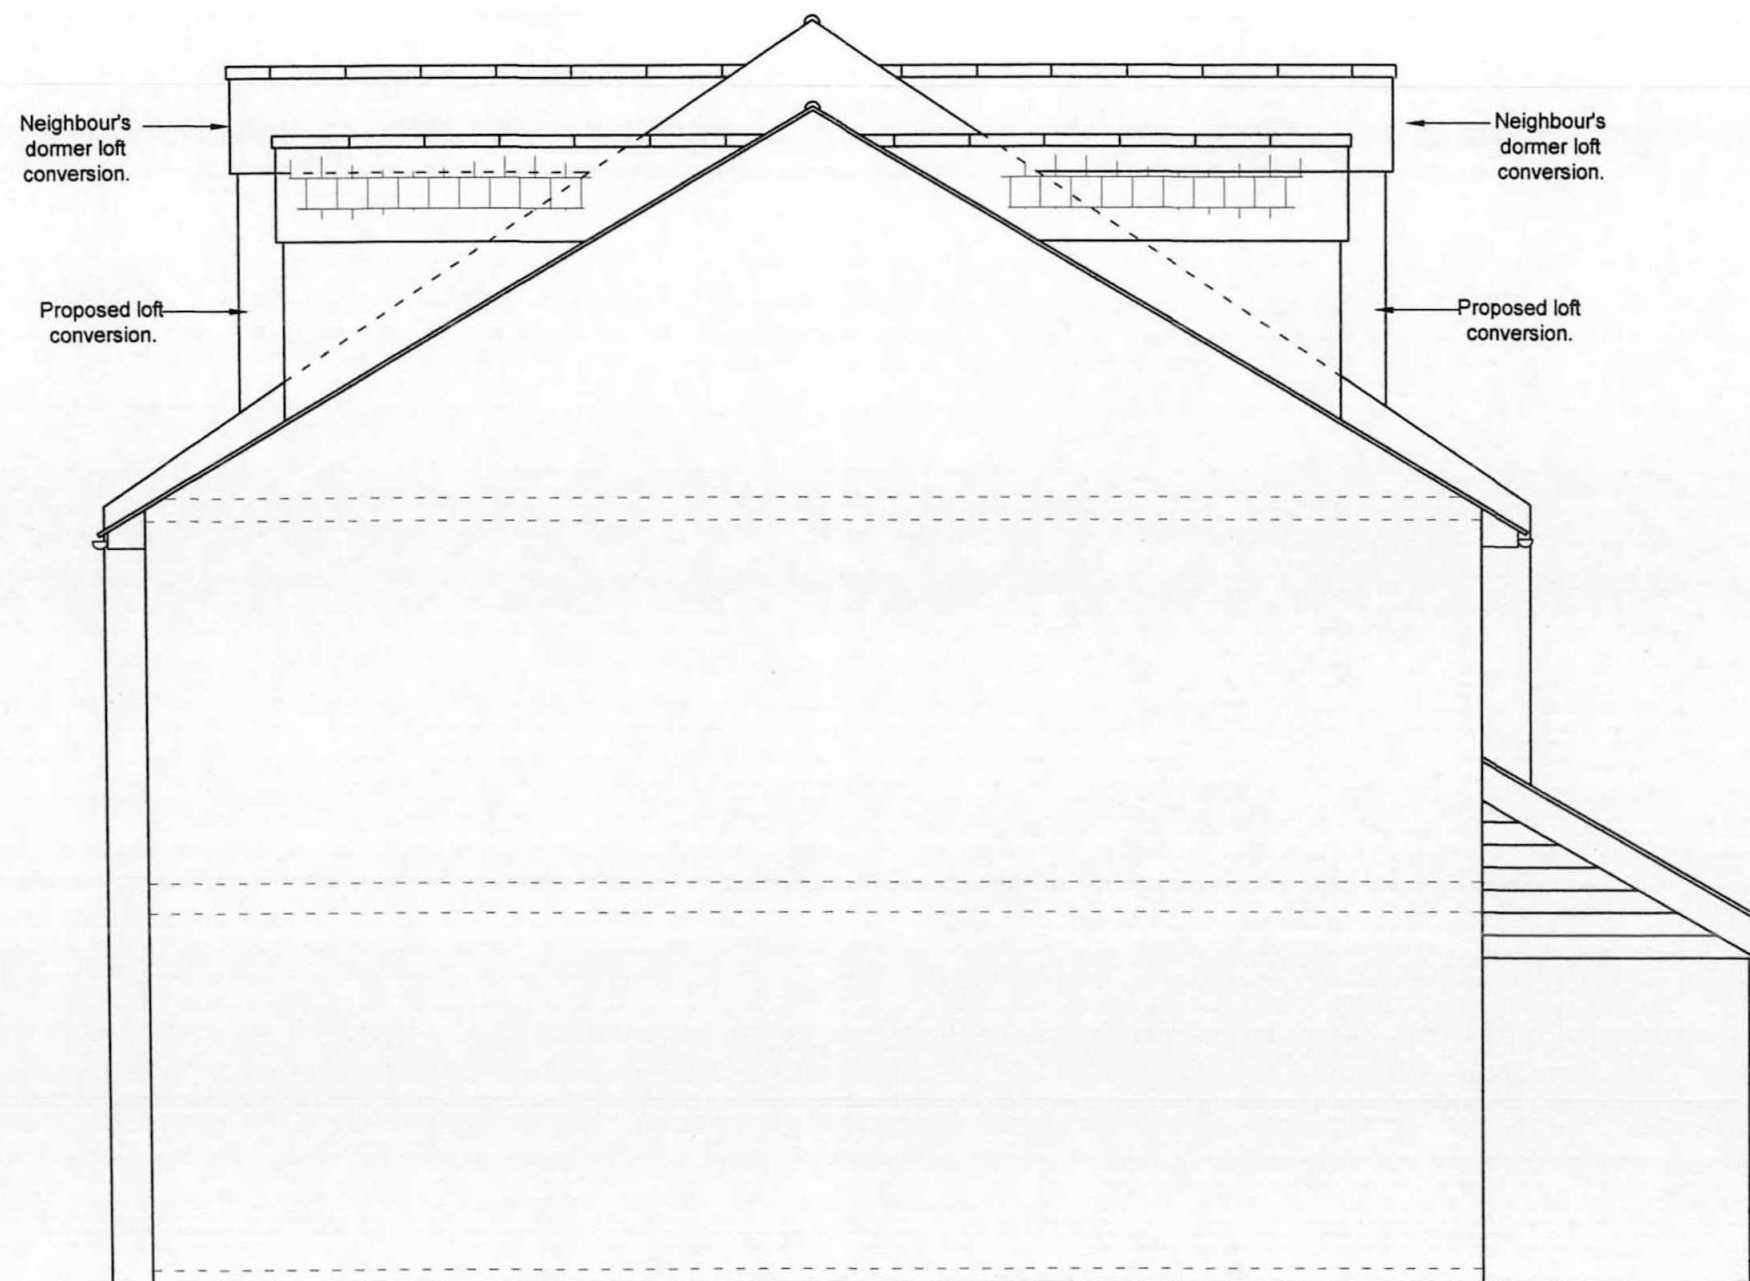

Proposed Side Elevation

Scale 1 : 50

A - Revision 23.01.2015. S.Z. Minor modifications to suit hillington requirements.



Job title
Redevelopment at
40 Heimsdale Close,
Hayes,
Middlesex UB4 9QS

Drawing title
Proposed Side Elevation

Client
Mr. Piotr Smietalo

Drawn by: S. Zablocki	Date July 2014
--------------------------	-------------------

Check'd W.K.J. Zablocki	Date July 2014
----------------------------	-------------------

Job number 1156	Scale @ A3 1 : 50
--------------------	----------------------

Drawing number 1156 - 25

LON SBRIT OF HILLINGTON
REDEVELOPMENT
29 JAN 2015
PLANNING & TRANSPORTATION
GROUP