




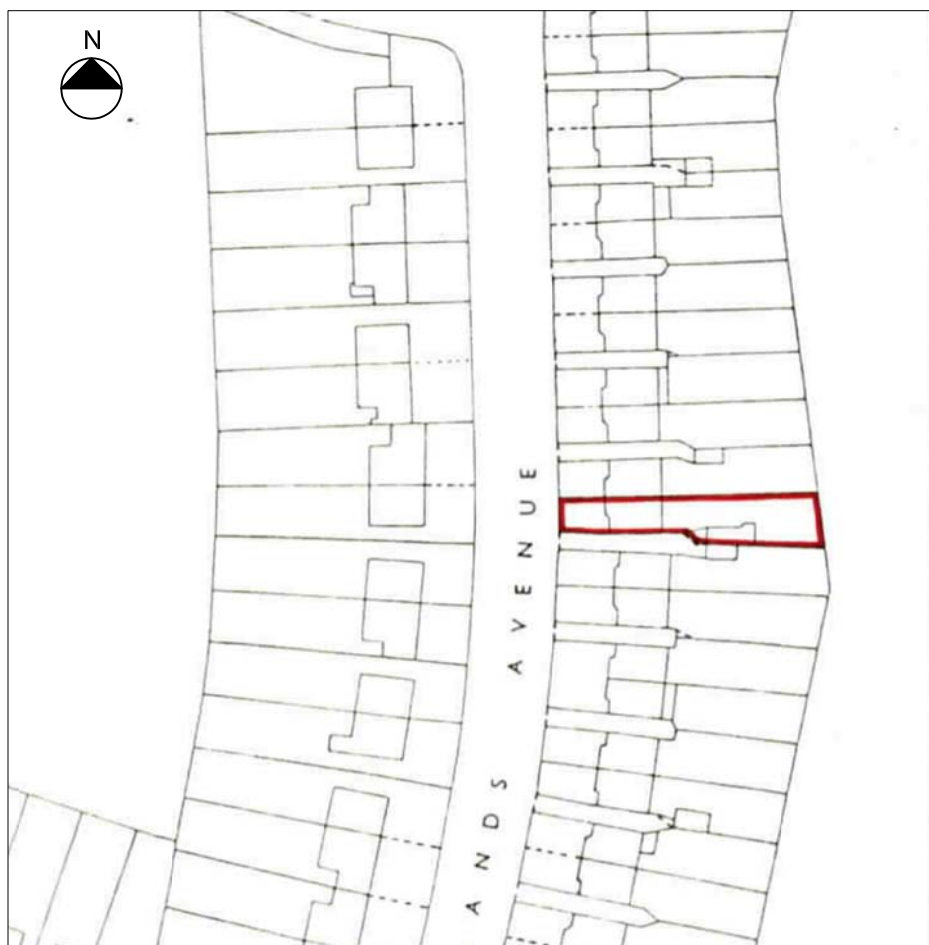


SITE LOCATION PLAN
SCALE 1:1250

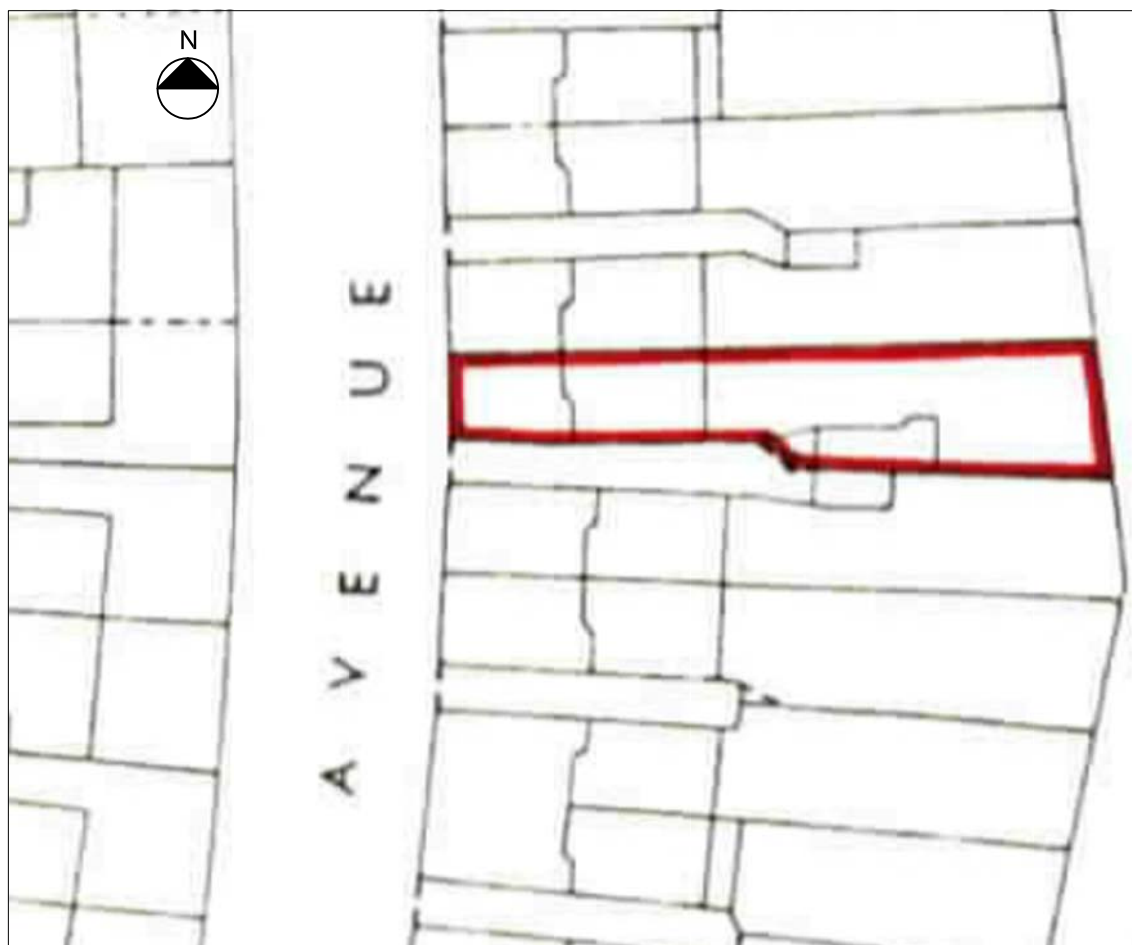

SITE BLOCK PLAN
SCALE 1:500

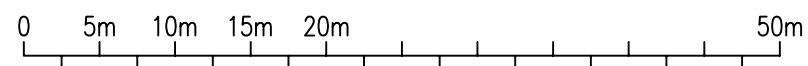

SCALE BAR 1:500

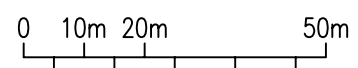

SCALE BAR 1:1250

REVISION	DESCRIPTION	BY	DATE
SITE ADDRESS 46 WOODLANDS AVENUE, EASTCOTE, MIDDLESEX, HA4 9RJ			
DRAWING TITLE SITE LOCATION PLAN			
DATE	AUGUST 2014	DRAWN BY	NP
SCALE	1:1250 / 1:500 @A3	CHECKED BY	
DRAWING NO.		REVISION	
D100-01			