


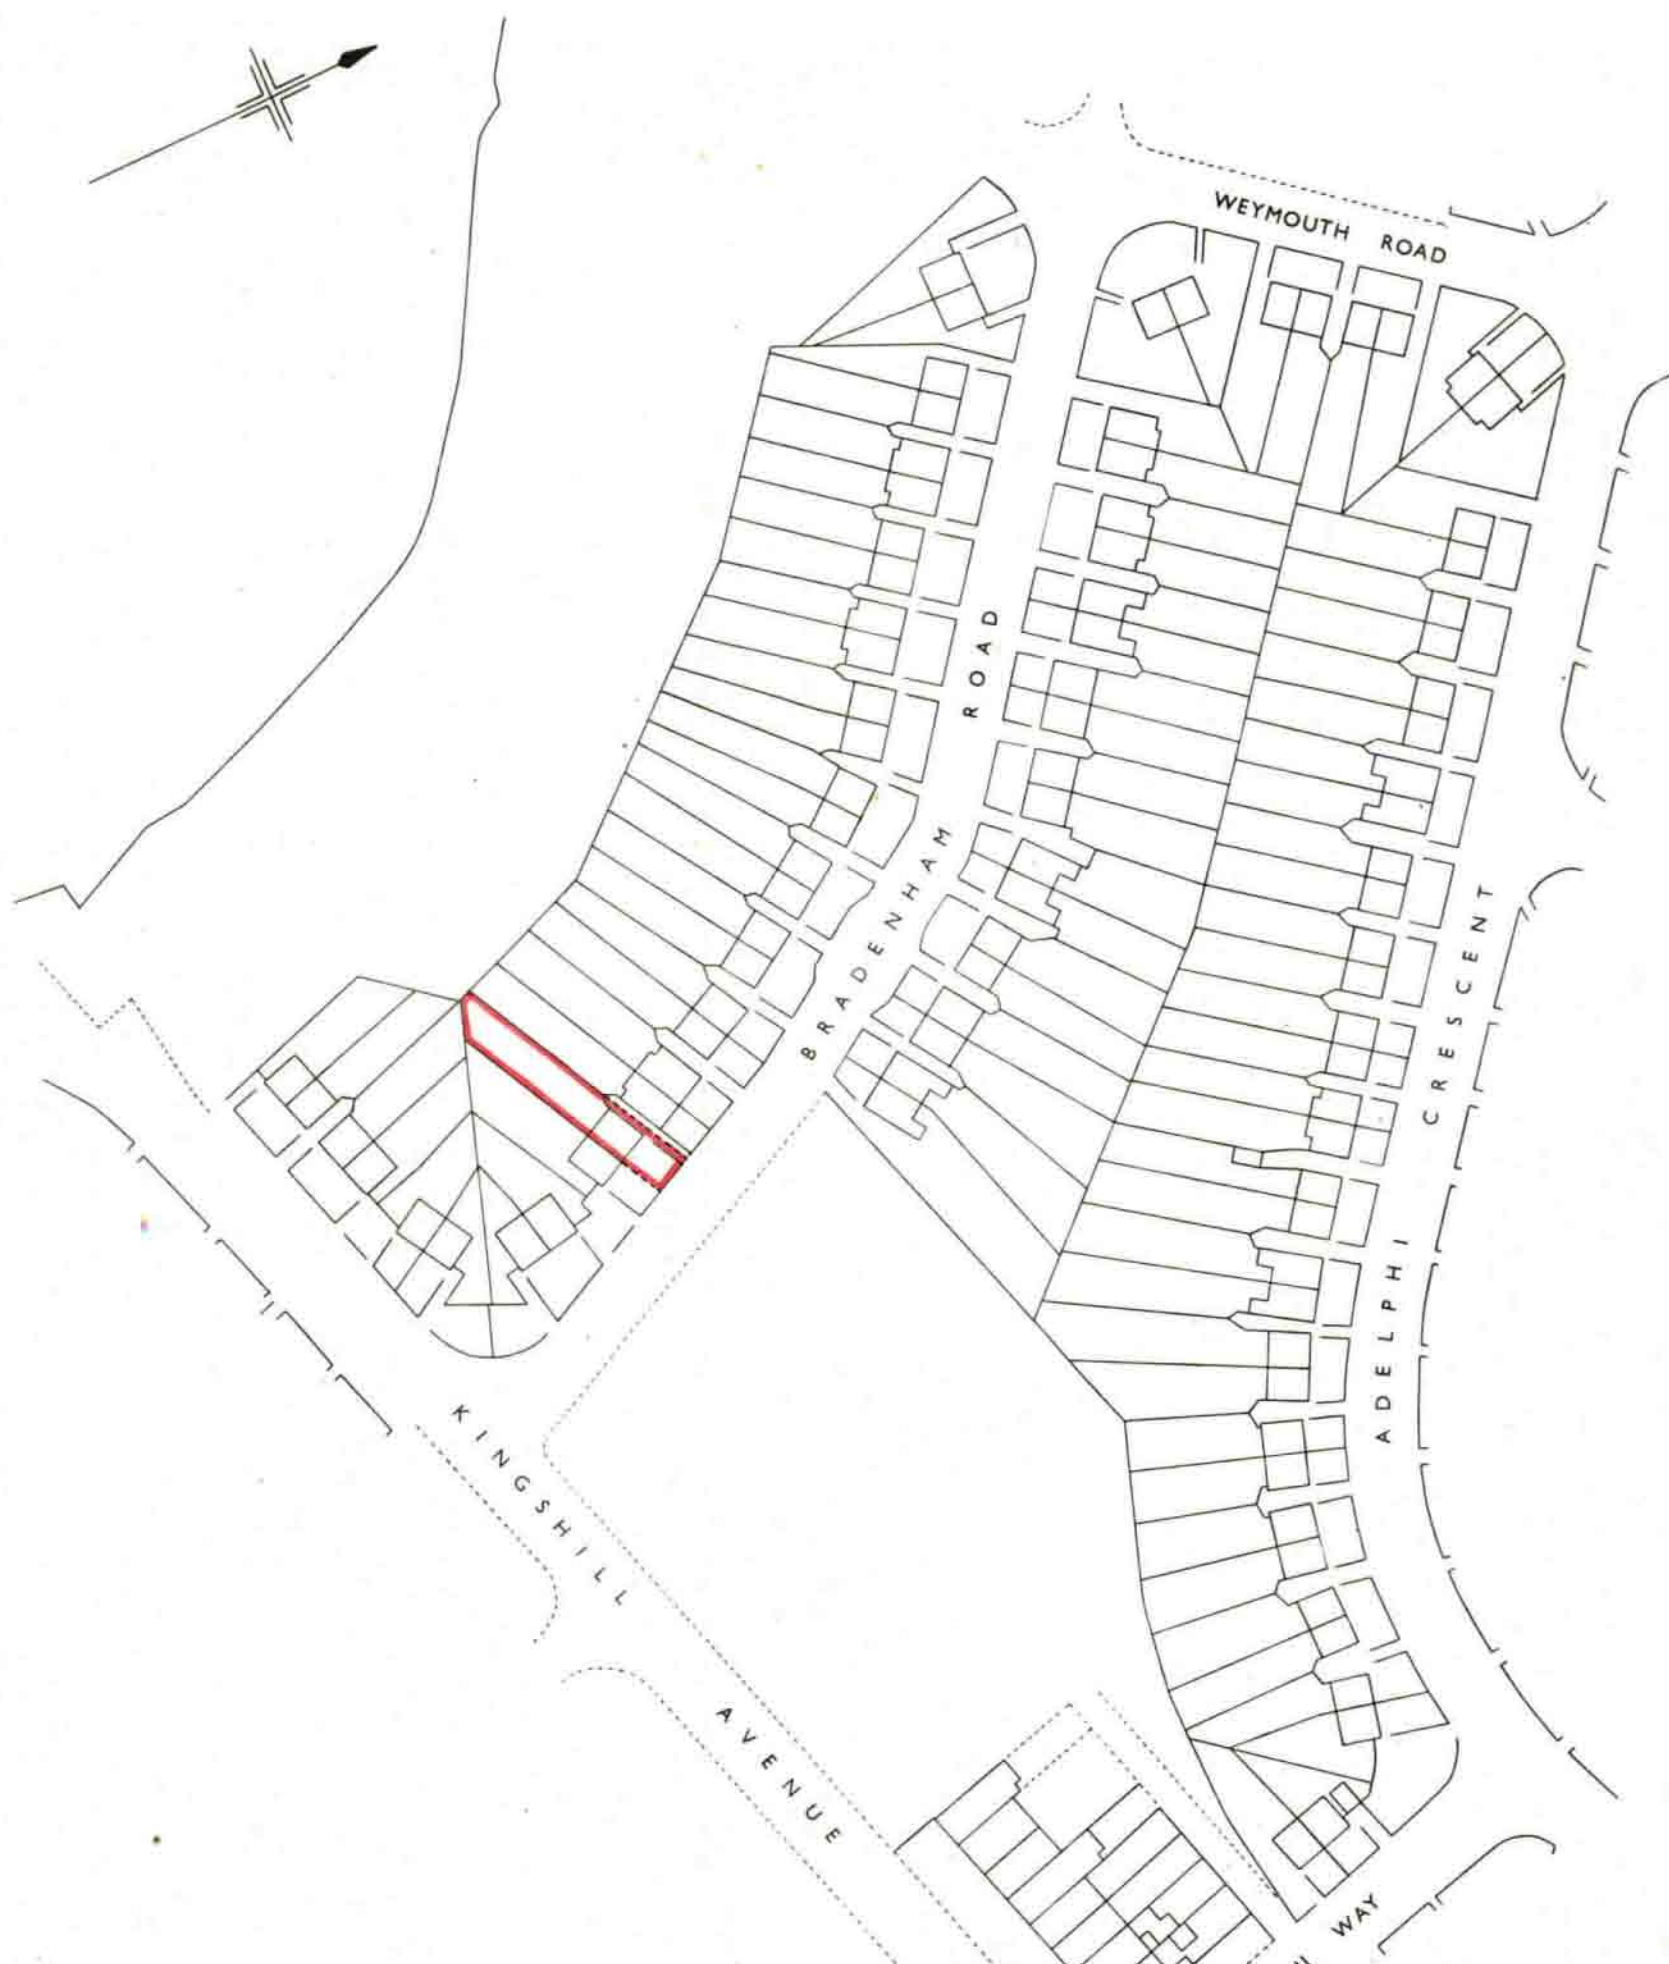

7 BRADENHAM ROAD
HAYES UB4 8LP

SCALE 1:1250