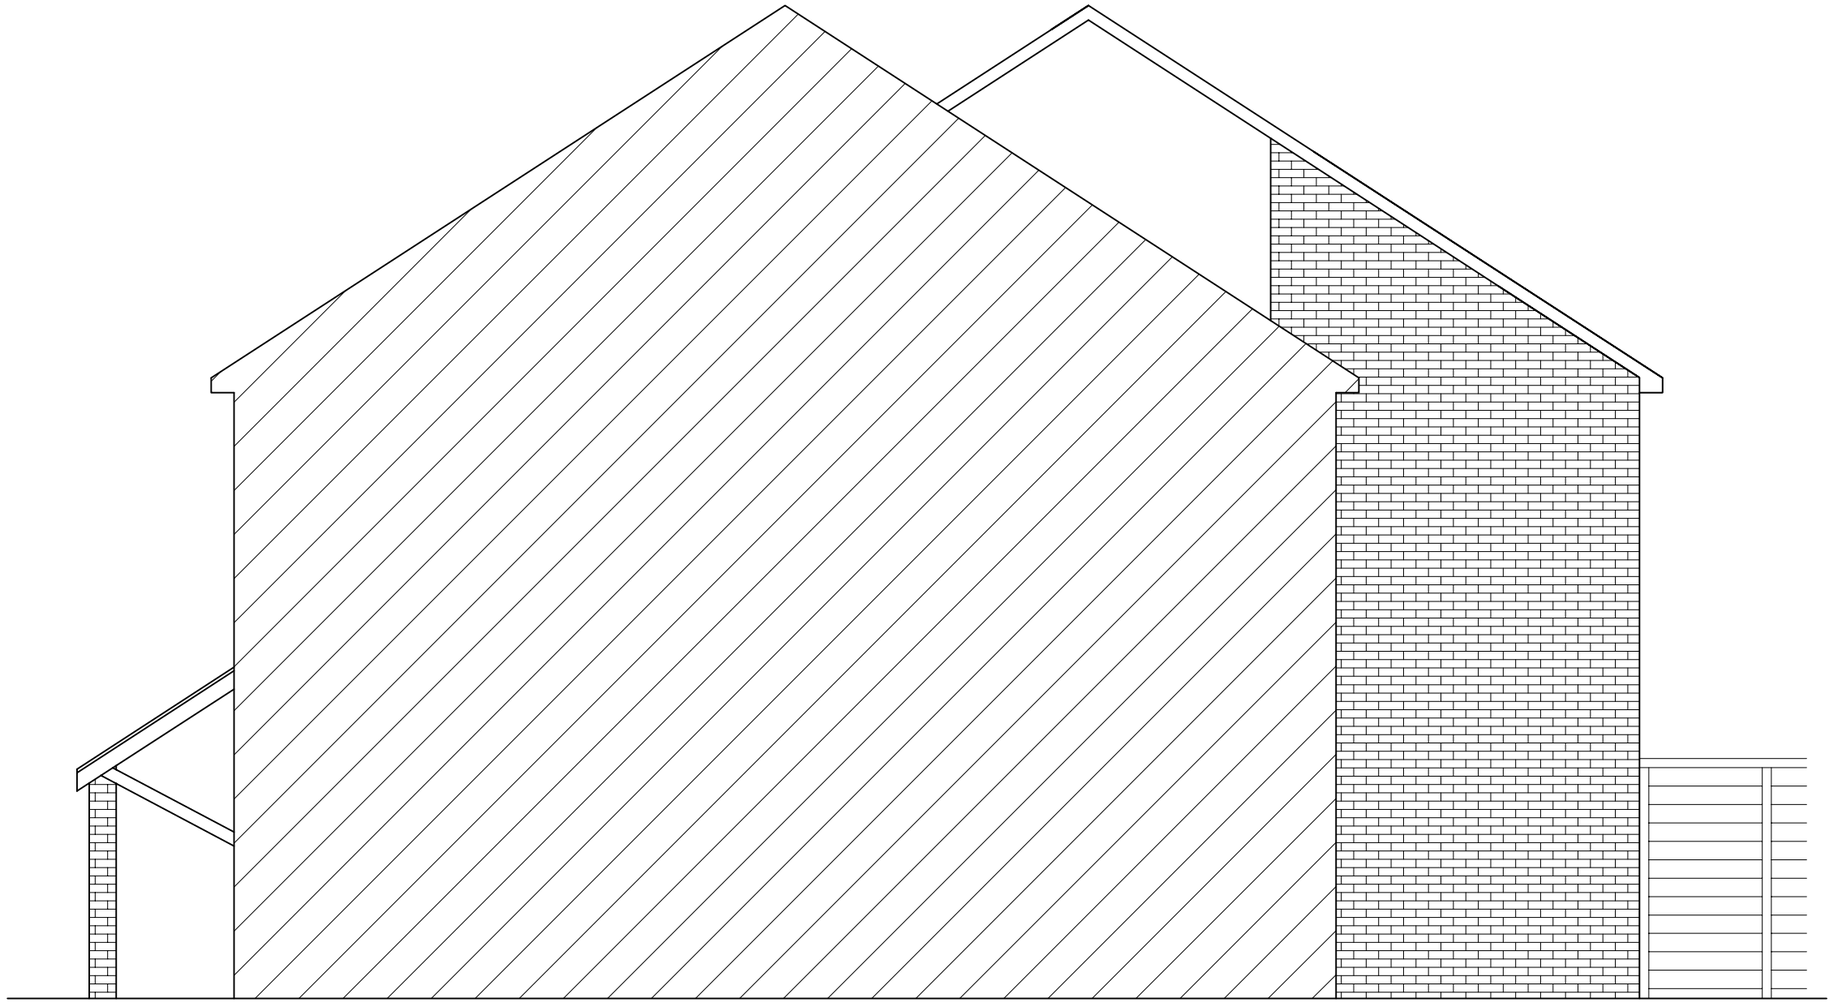


EXISTING SIDE ELEVATION (RIGHT)

SCALE 1:50

2M

Rev	Date	By	Details

SITE	37 Ramulis Drive Hayes Middlesex UB4 9PZ			
PROJECT	New extension and Loft Conversion			
TITLE	Existing Side Elevation (Right)			
SCALE ON A3	1 to 50	BY -	CHK BY -	DATE 13.08.14
DRWG No.	P3		REV	P1