


PROPOSED SIDE ELEVATION (LEFT)

SCALE 1:50

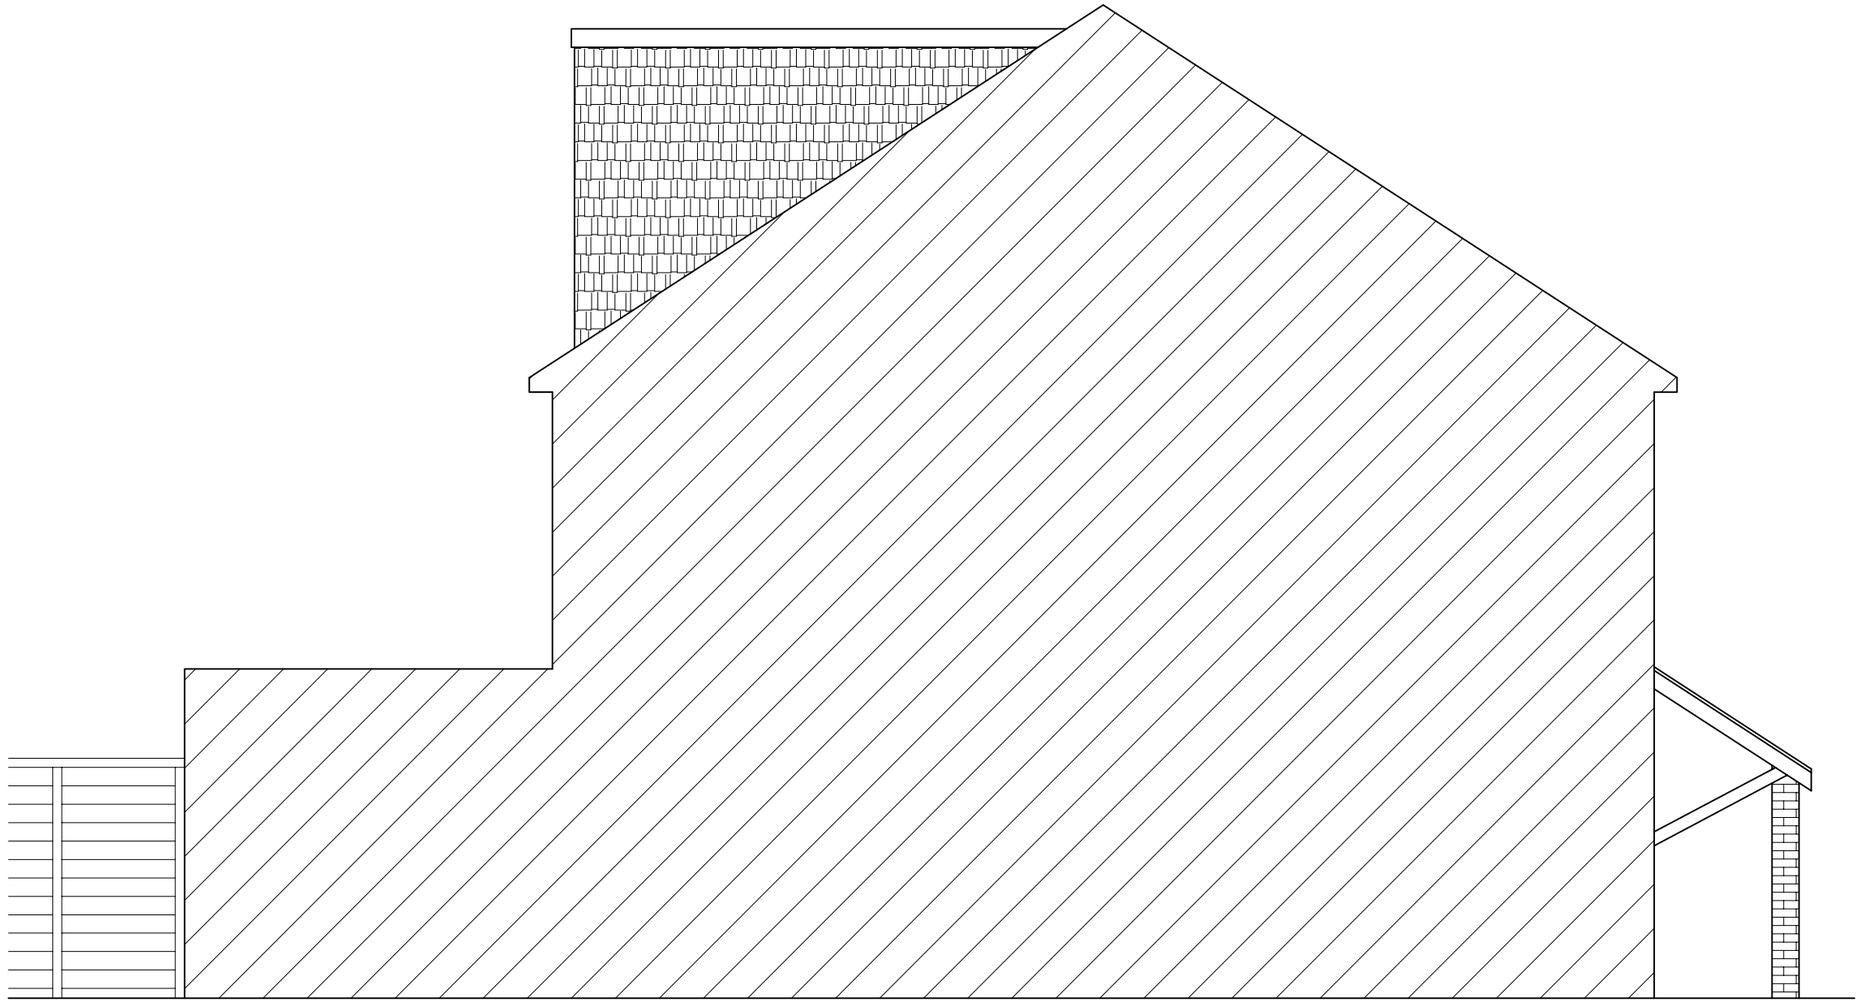

Rev	Date	By	Details
SITE	37 Ramulis Drive Hayes Middlesex UB4 9PZ		
PROJECT	New extension and Loft Conversion		
TITLE	Proposed Side Elevation (Left)		
SCALE ON A3	1 to 50	BY -	CHK BY - DATE 13.08.14
DRWG No.	P8	REV	P2