


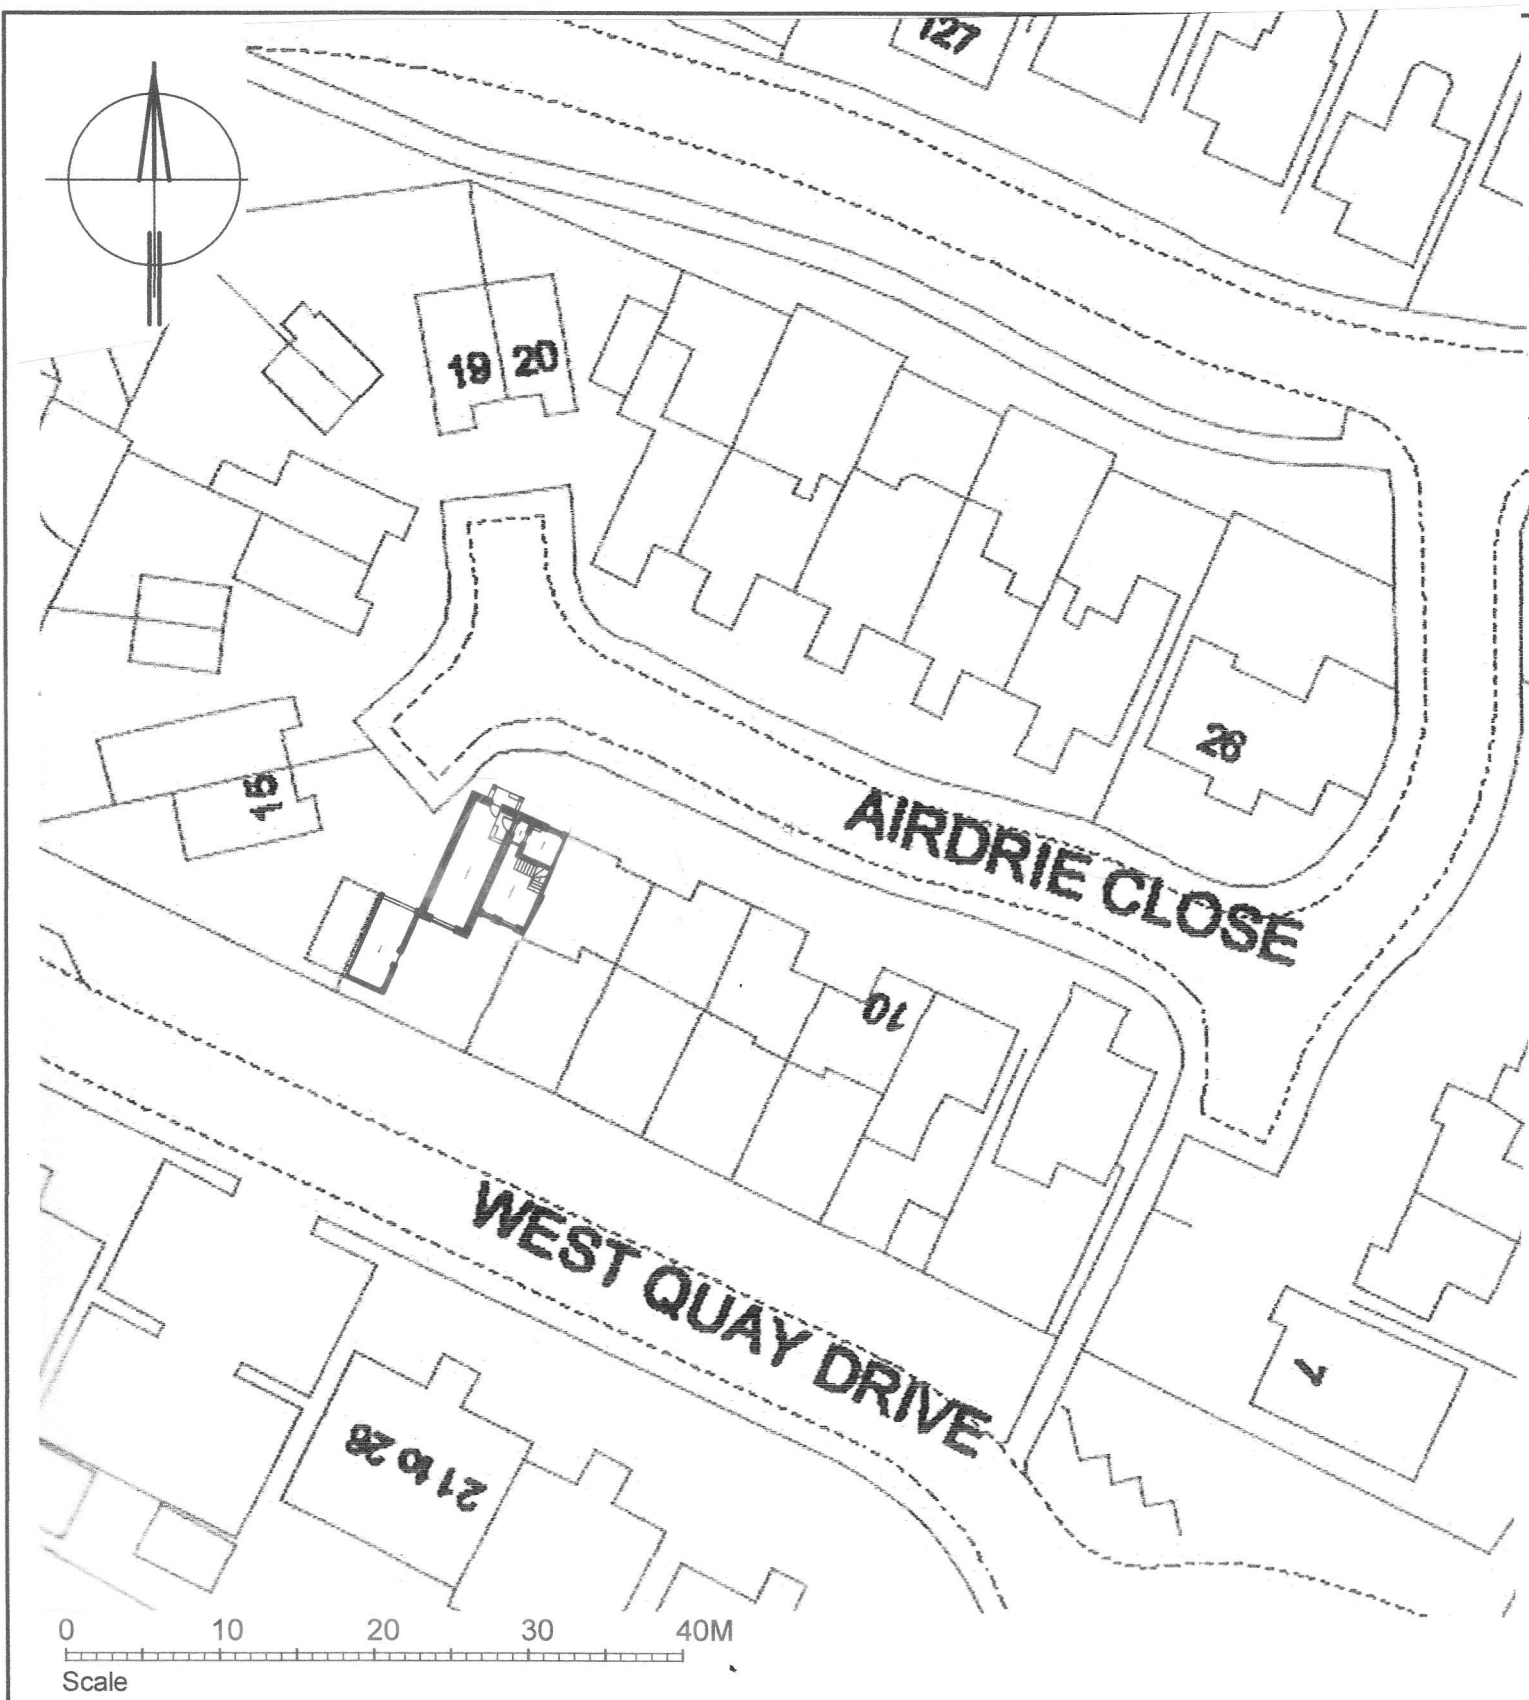

3DArch Studio 2, Panmuir Road London SW20 0PZ		Subject: Block plan Site location plan with proposed development	
Pawel J. Stasch Architect M.A. CEng. RIBA			
Job title: 14 Airdrie Close HAYES UB4 9SR	Job no:	Drawing no: 0-1	
	CI/SfB	Revision suffix:	
	Scale: 1 : 500	Date: 20.10.14	Drawn by: