


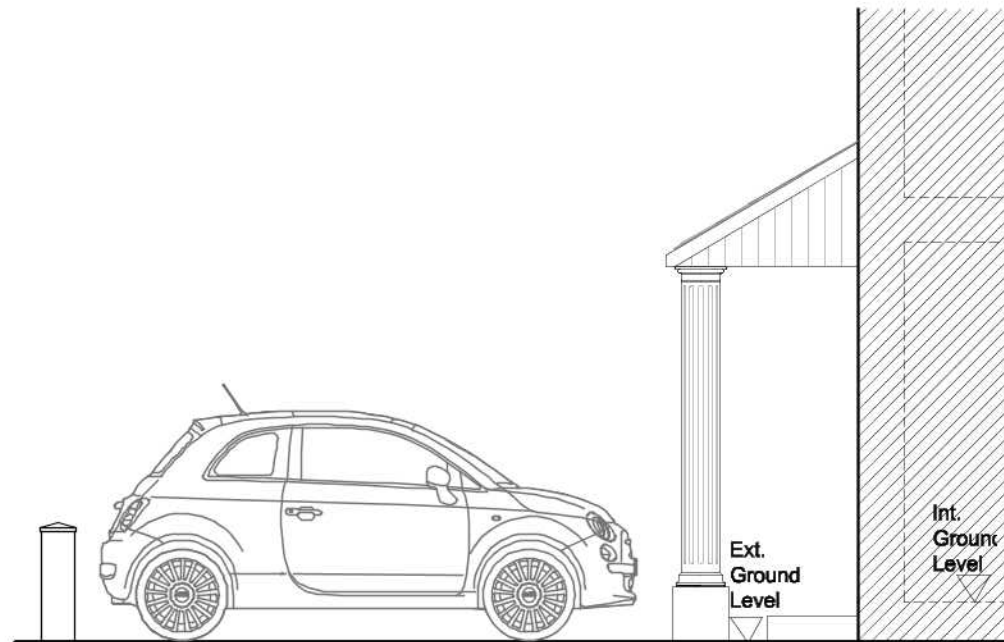

PROPOSED SIDE ELEVATION towards no.58 Frogmore Ave.

Scale 1:50



AHA
Architect
Tel: +44 (0)7831 818296
alexanderhobbs@hotmail.com
4 Heads Mews London W11 2QL
ALEXANDER HOBBS ASSOCIATES



NOTES:

No scaled dimensions to be taken from this drawing.
All dimensions to be site checked

Client:

FARAZ MOHAMMED

Job Title:

56 FROGMORE AVENUE - UB4 8AR - HAYES

Scale
1:50

Date
NOV 2019

Drawing title

PROPOSED ENTRANCE PORCH - side elevation

Drg. No.

17/38/211

Rev.