




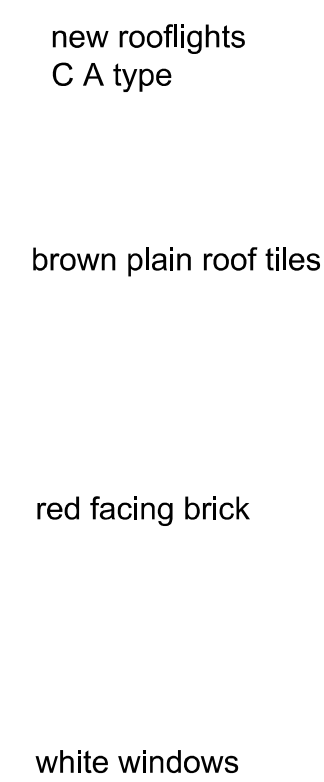


REAR ELEVATION

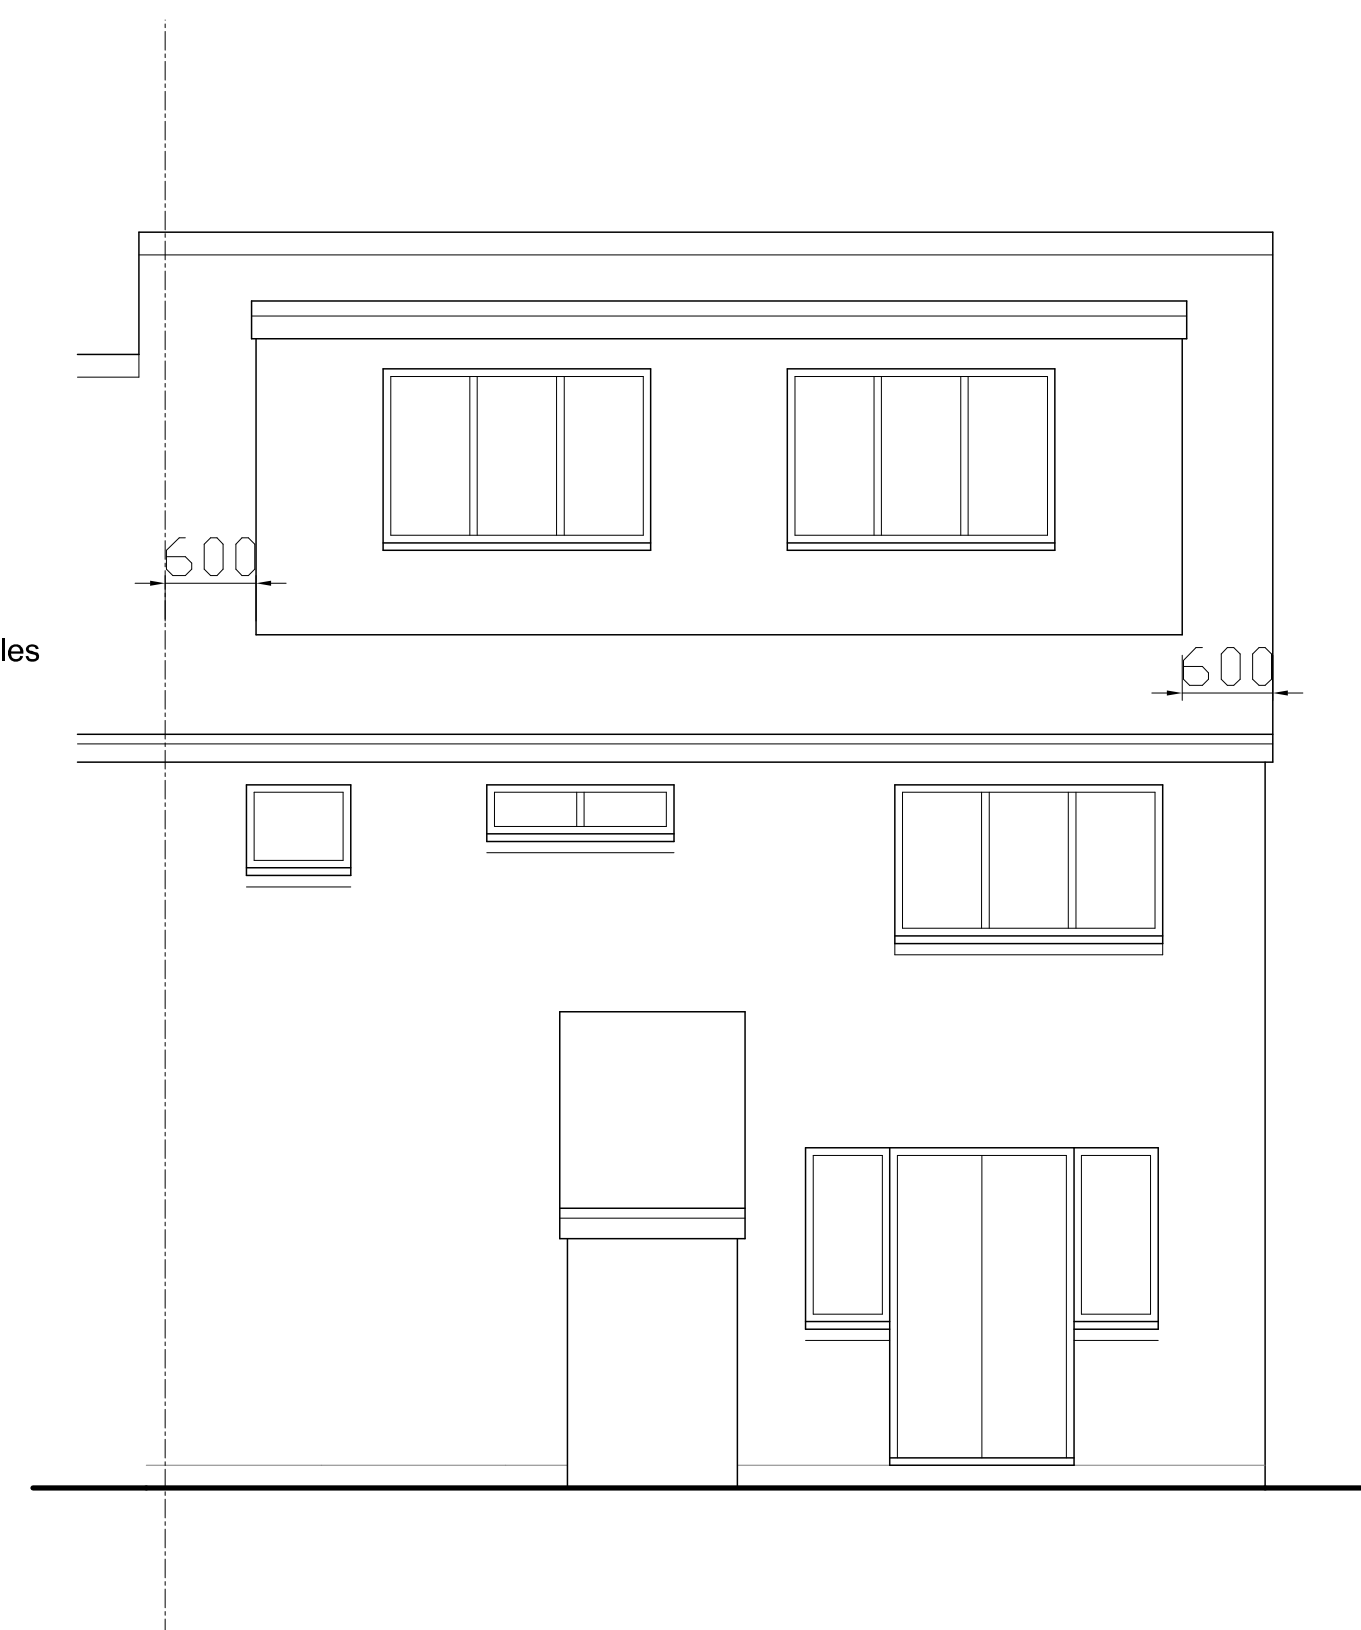



FRONT ELEVATION

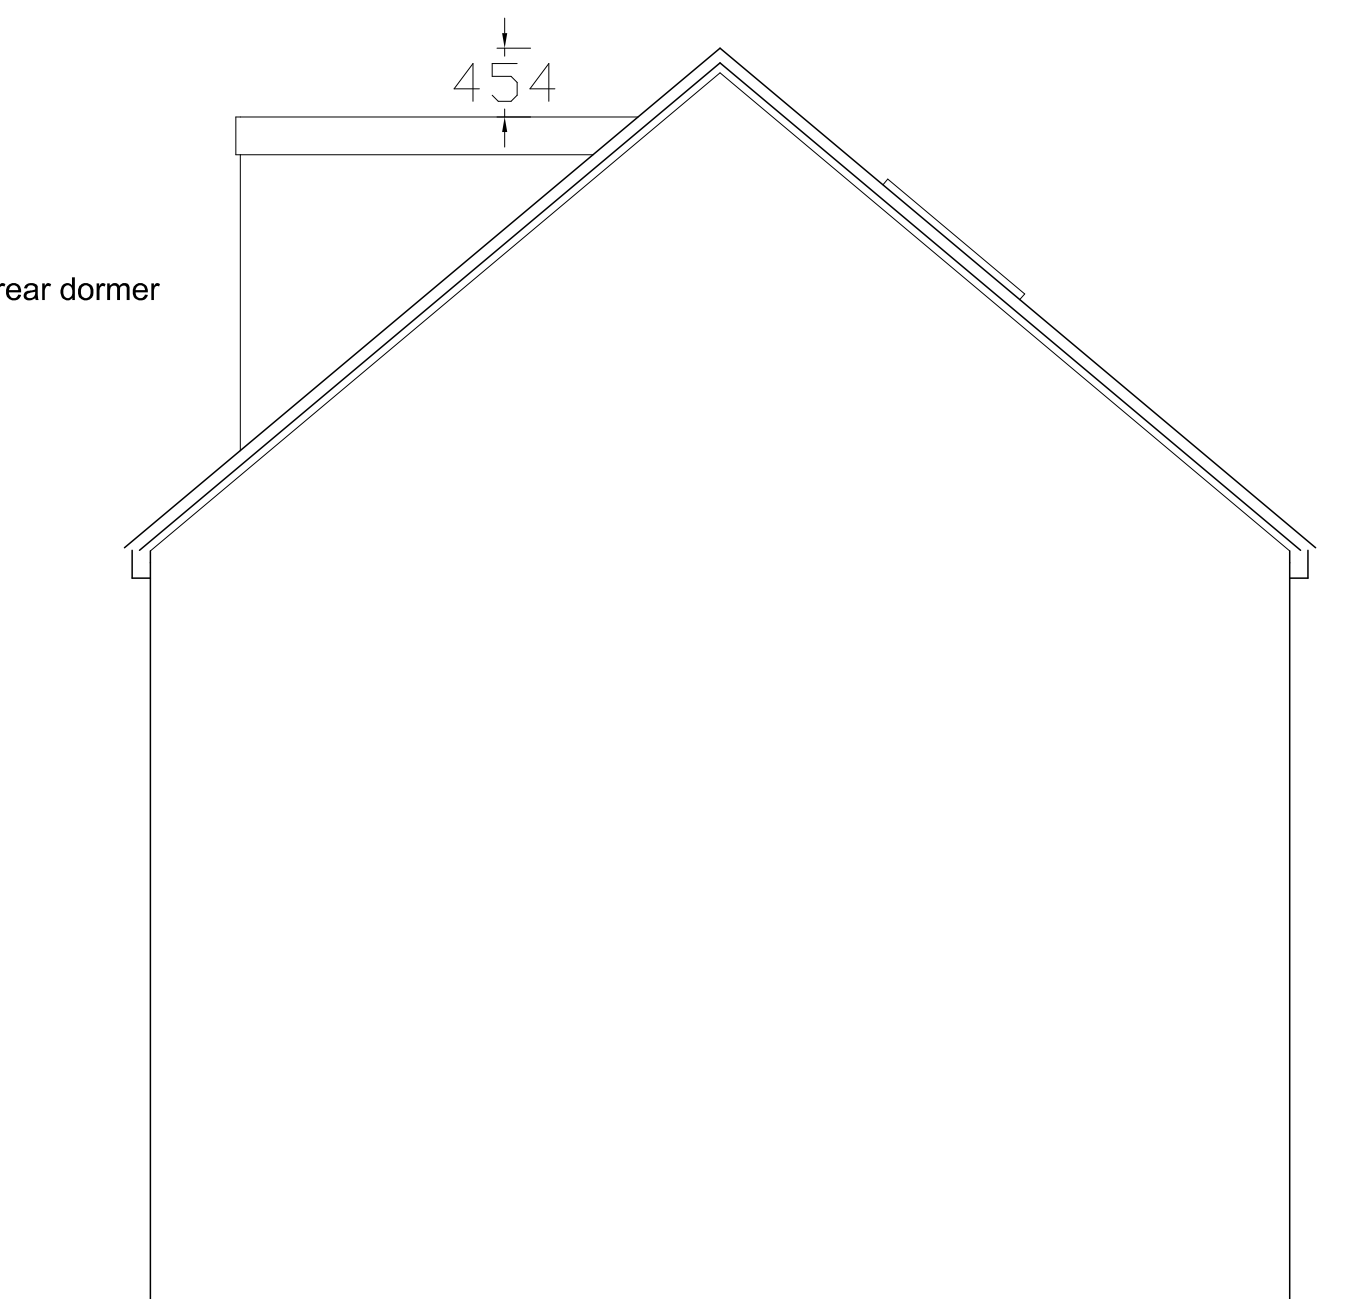


SIDE ELEVATION

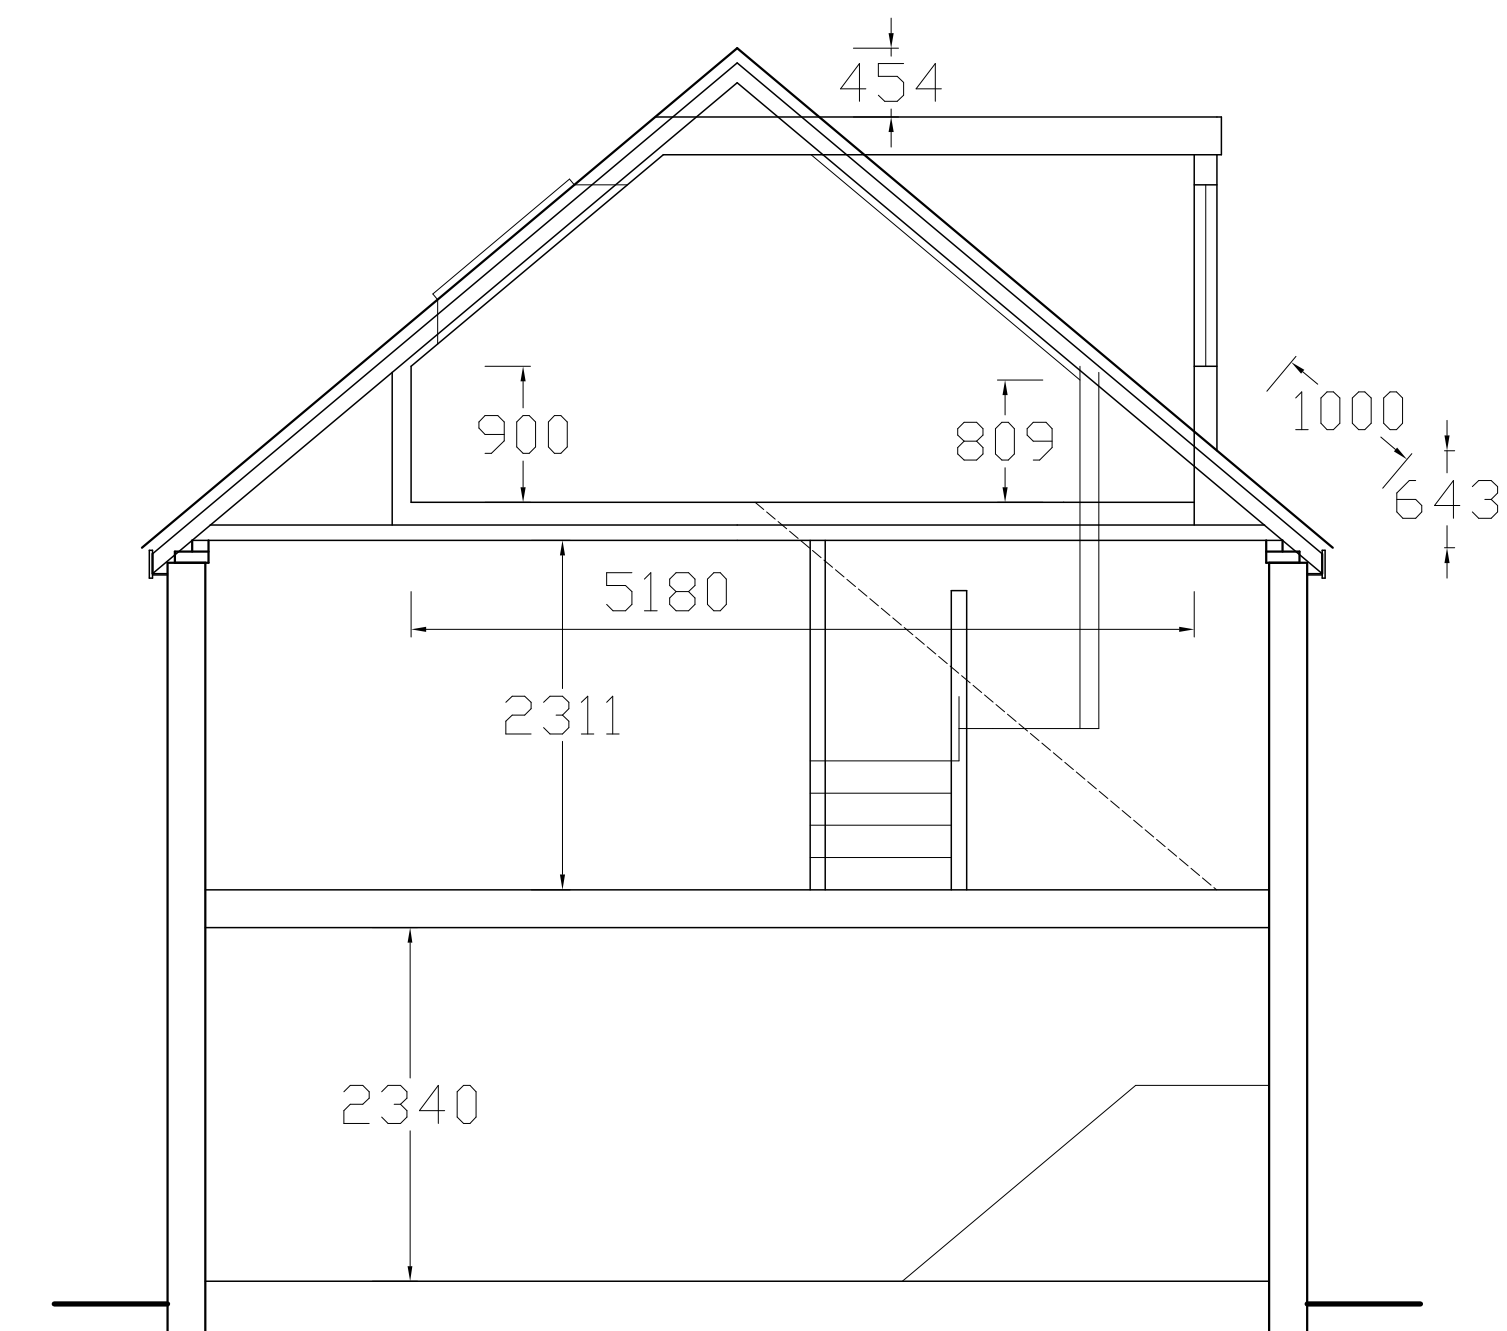


SECTION

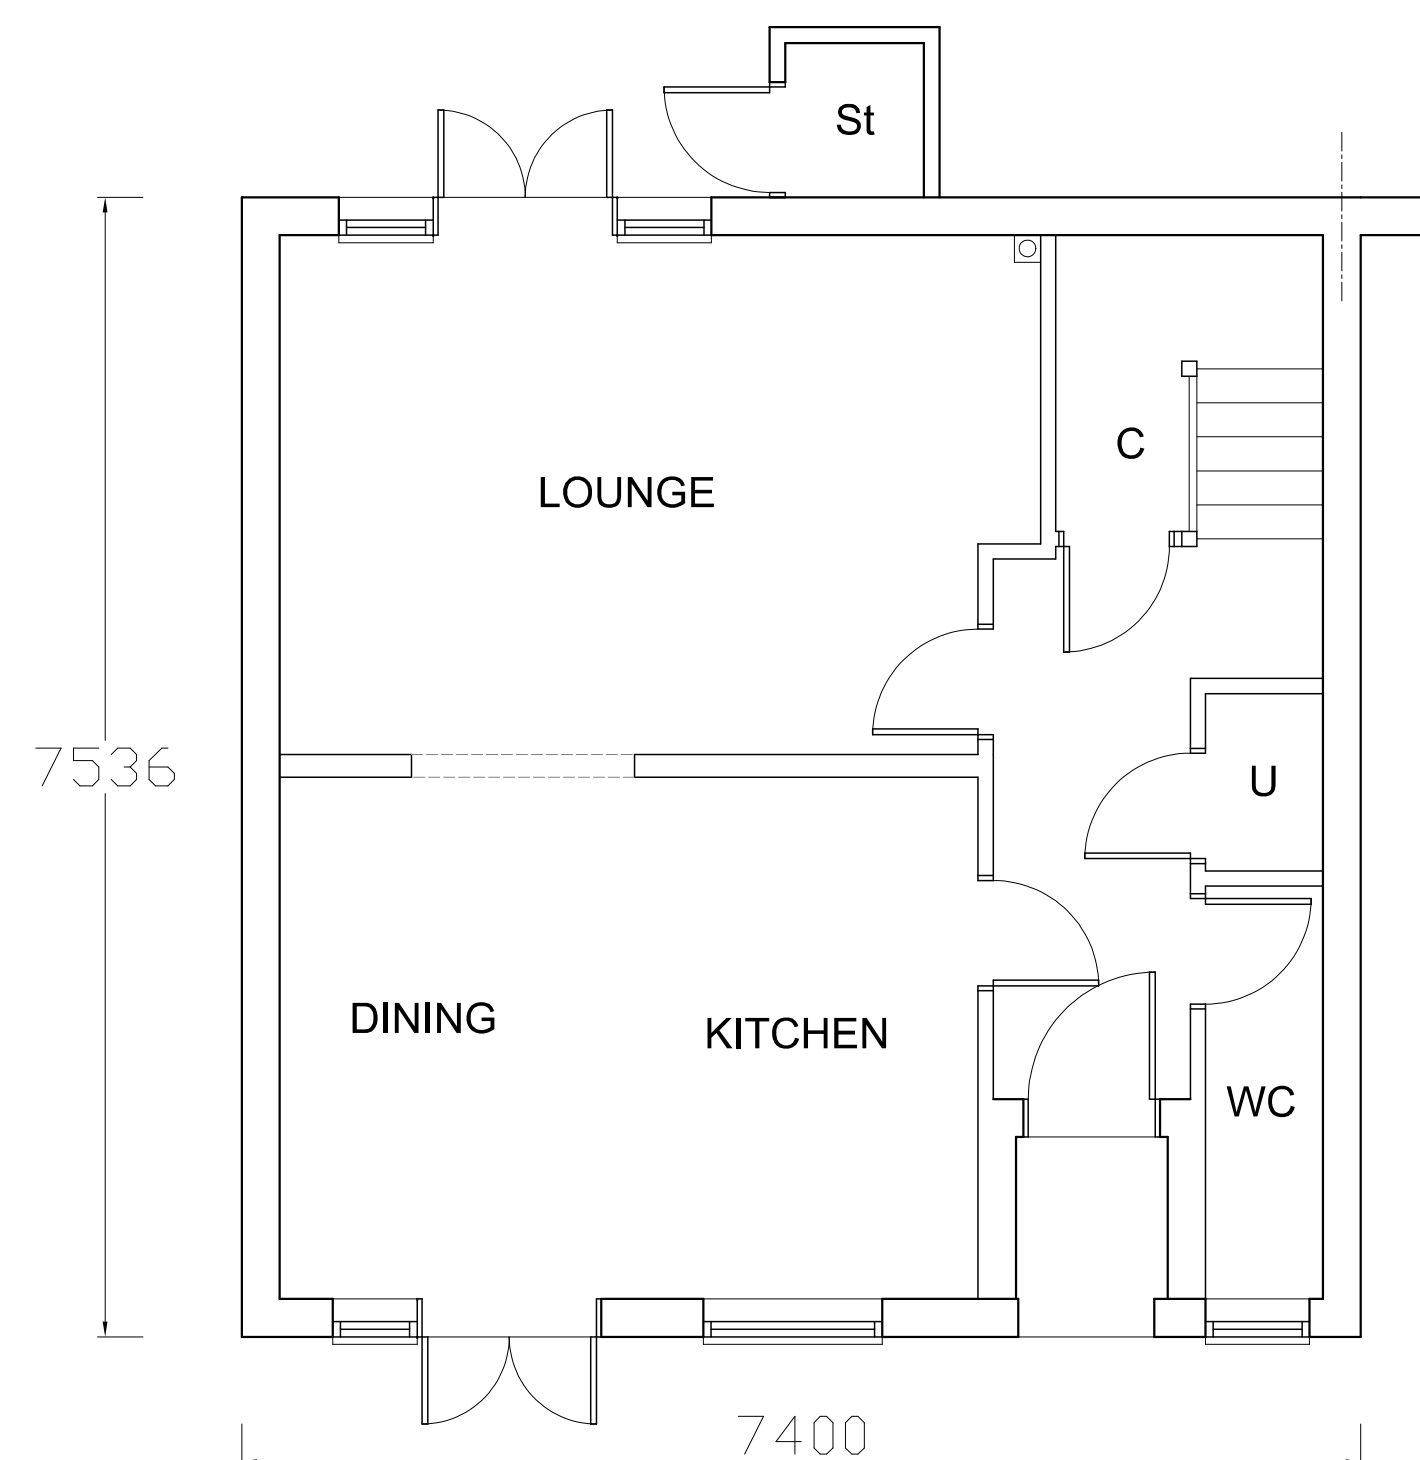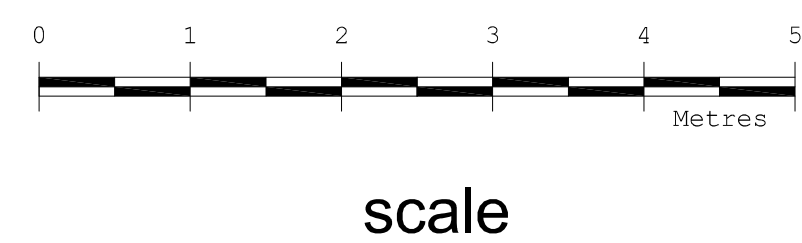

GROUND FLOOR PLAN

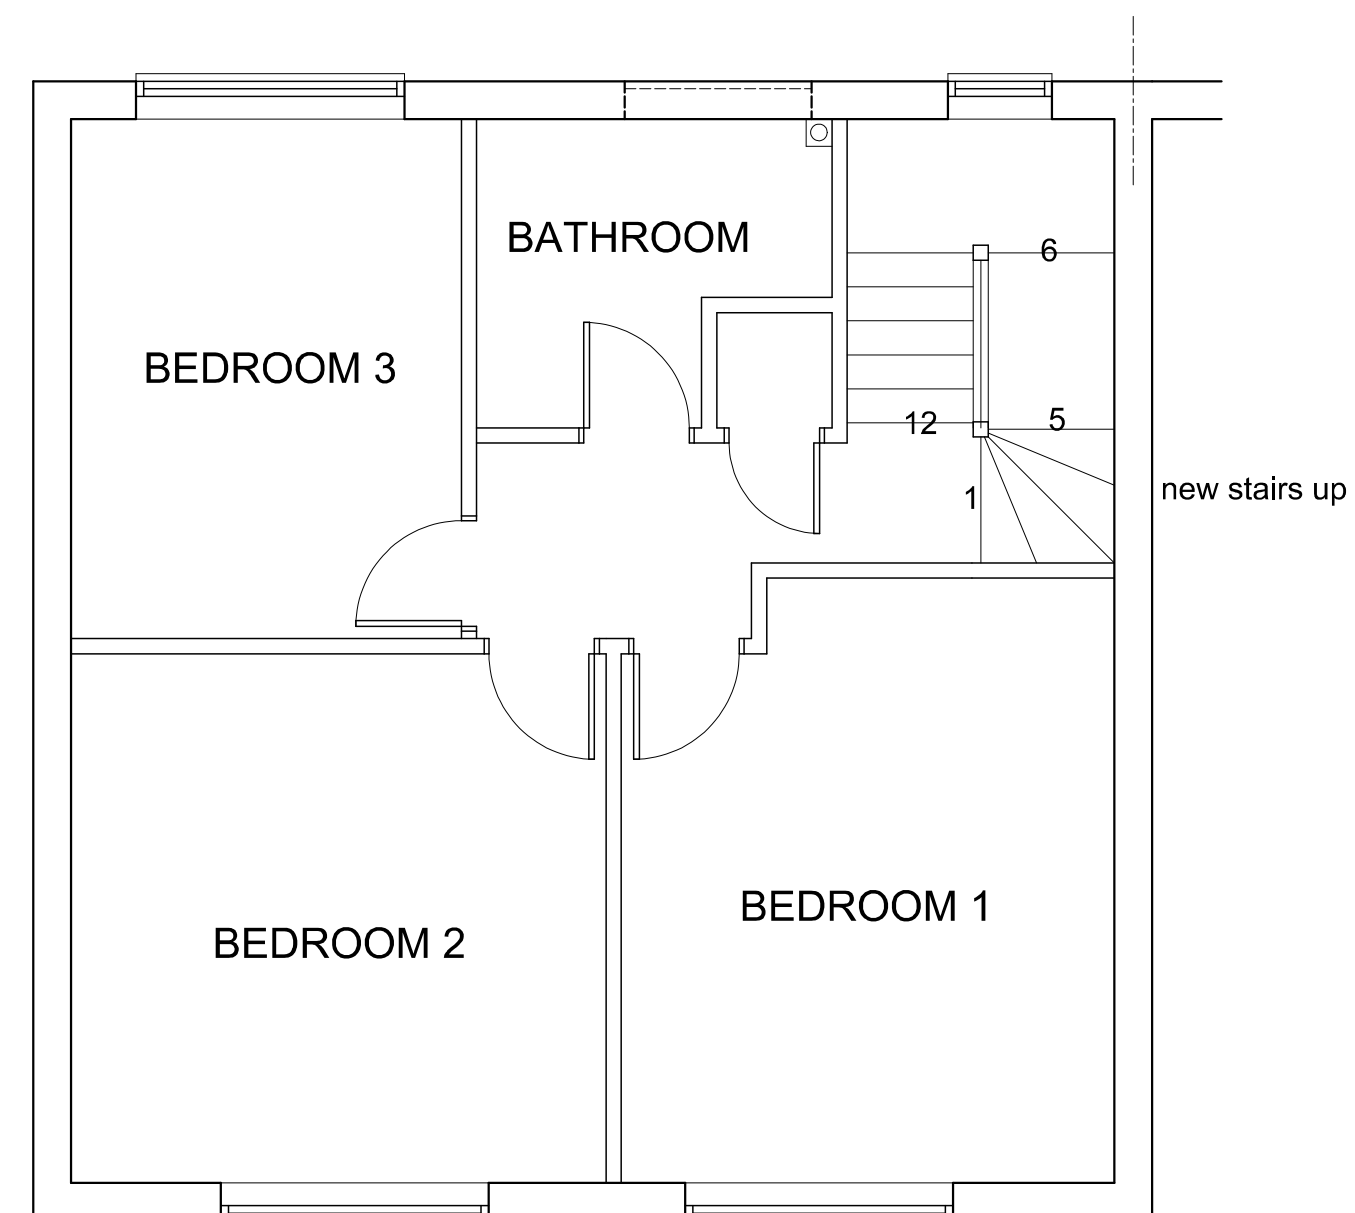

FIRST FLOOR PLAN

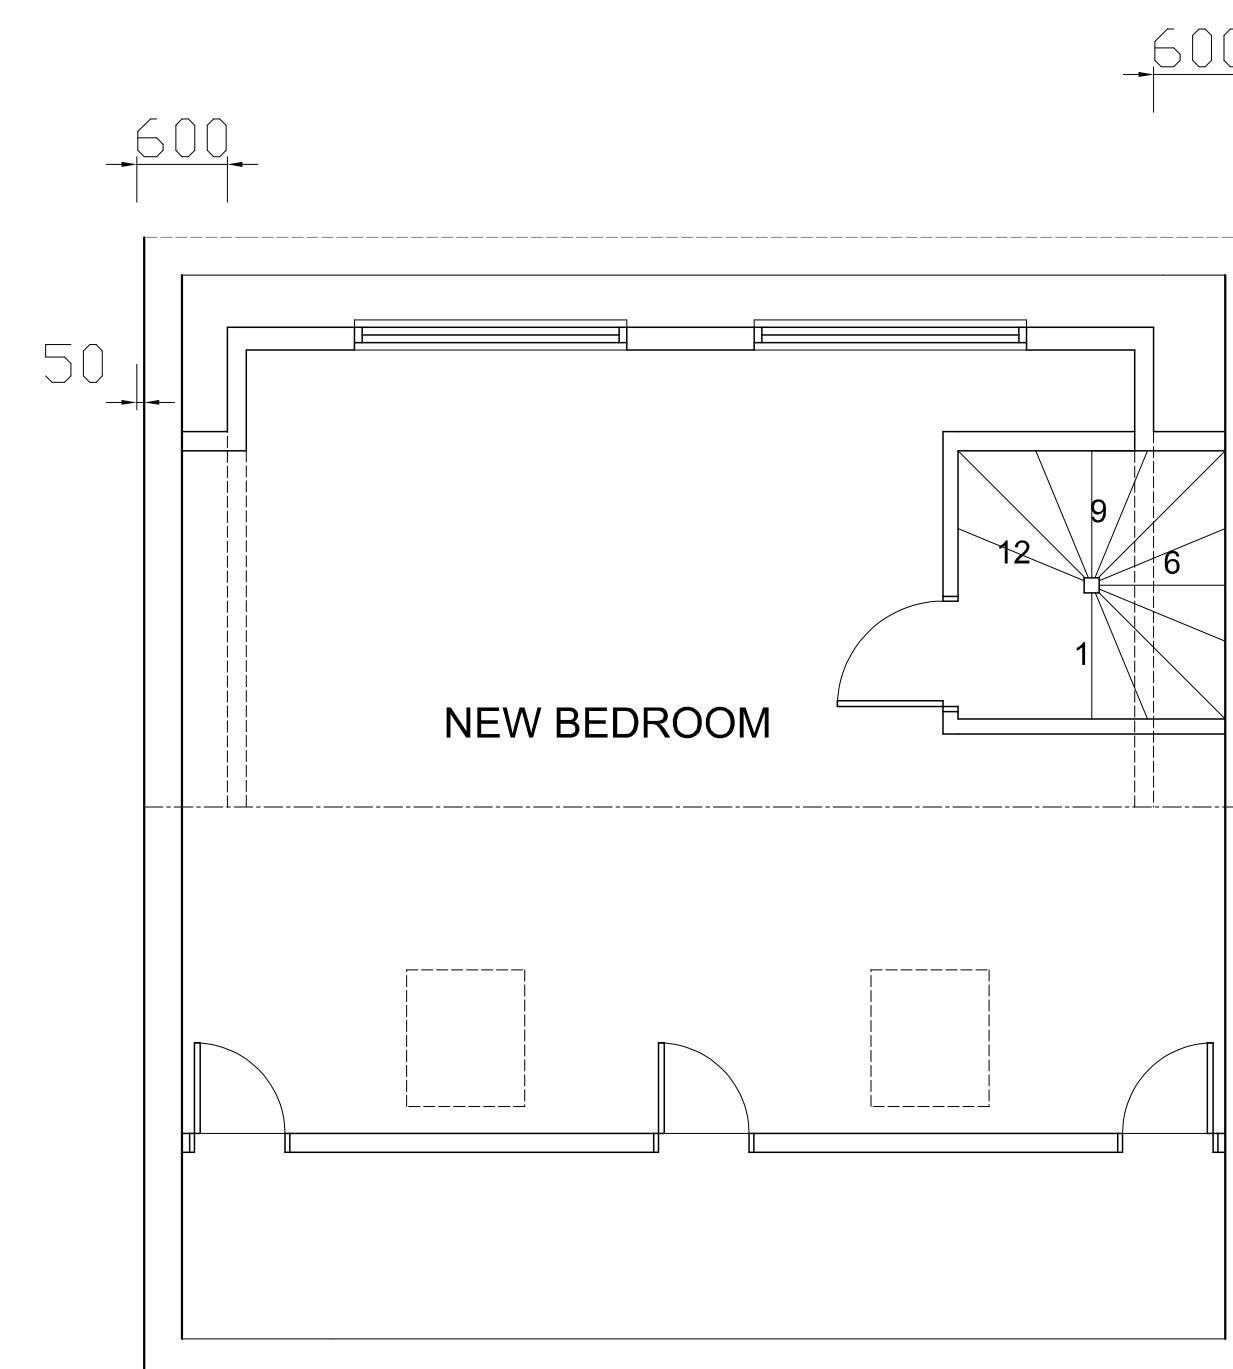

SECOND FLOOR PLAN

Revision	Description	Date

This drawing must not be re-issued, loaned or copied without consent of M. Baldwin

www.plansdesigned.co.uk

Mark Baldwin

(MRC², MCIOB, MCIAI)

CHARTERED / SURVEYING & ARCHITECTURAL CONSULTANT

Telephone : 01895 254456

Client: Mr. N. Fullard.

Project: 20 BUCKINGHAM GROVE,
HILLINGDON UB10 0QZ.

Description:

PROPOSED PLANS & ELEVATIONS.

Scale:	1:50 @ A1	Date:	Nov. 14.
--------	-----------	-------	----------

Project No:	MB / 3028 / 2	Rev.	-
-------------	---------------	------	---