


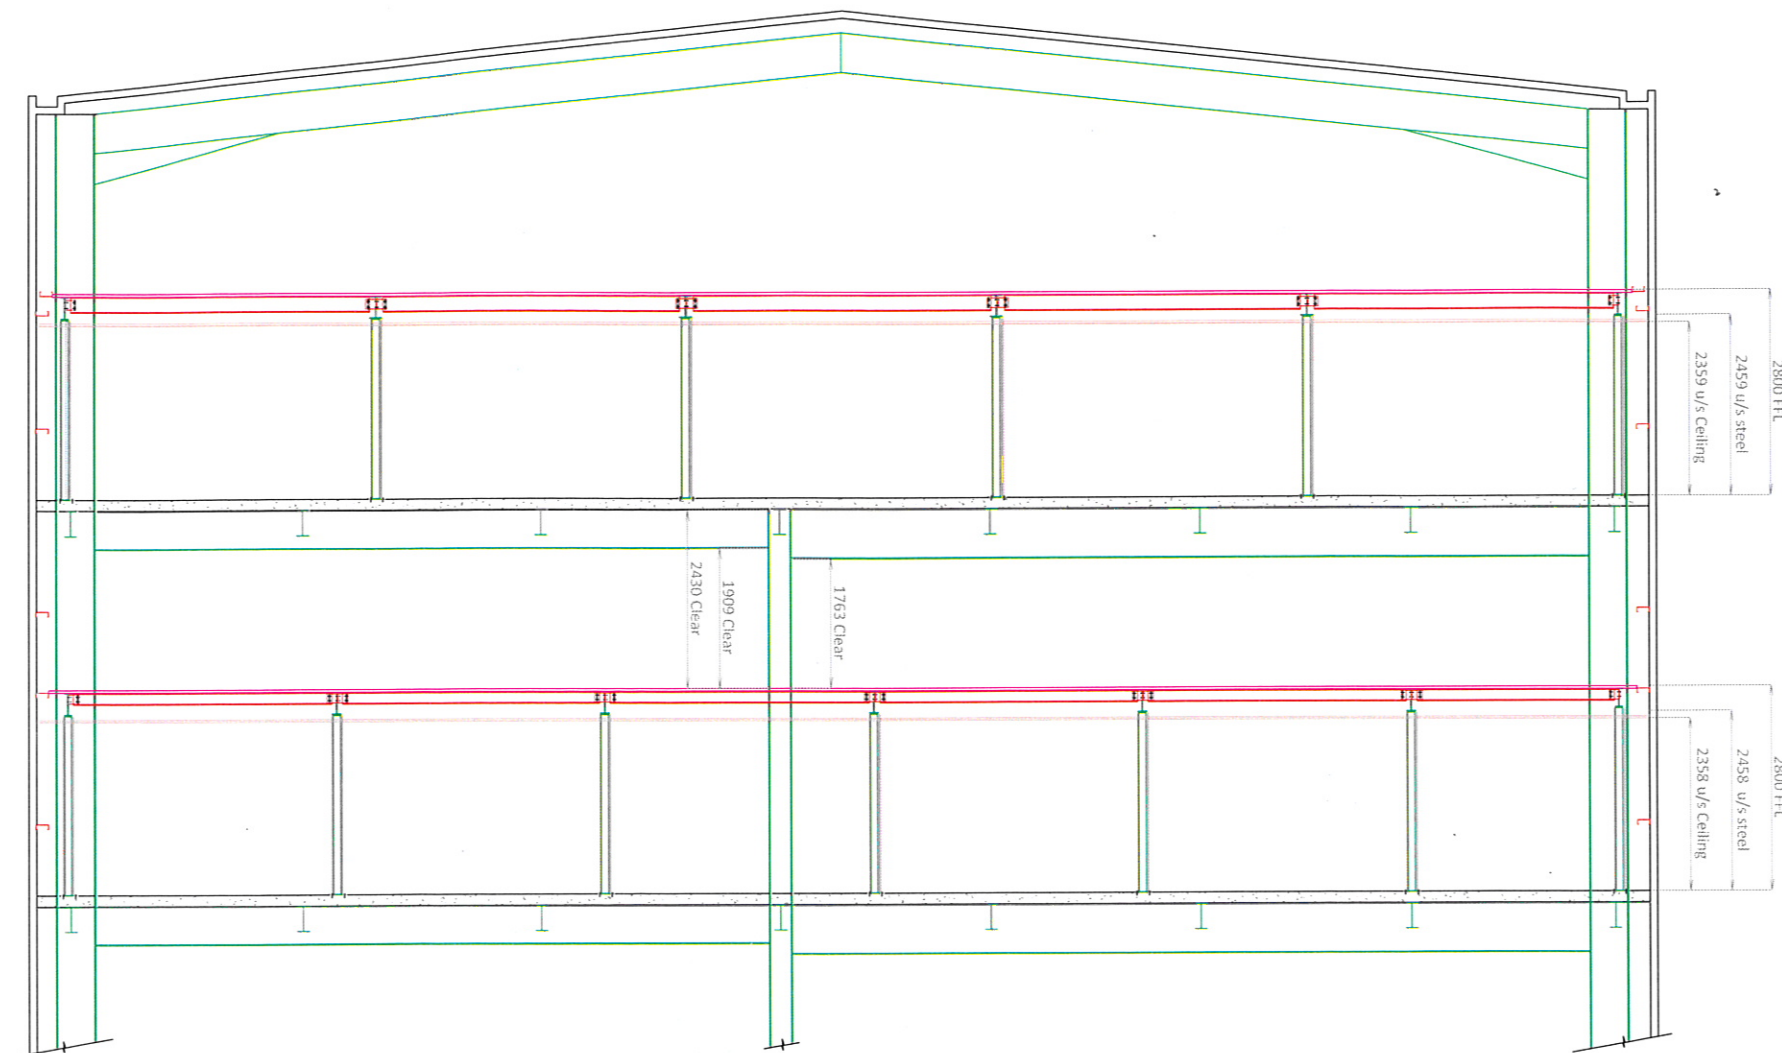

TYPICAL SECTION

Staircase Specification

Floor to Floor Height - 2800mm
 15 Equal Rises at 186.7mm
 14 Treads - Durbar Plate Open Risers
 Going - 250mm : Overlap - 15mm
 Pitch Angle - 36.74°
 Tread Width - 1000mm
 Stringer 220x8mm flat
 Hand and Knee rails to be provided to both sides of stringers.
 Top rail to be 900mm above pitch line, with Knee rail to be set
 at 450mm above pitch line. All in accordance with Pt. K
 A 50mm contrasting nosing is to be provided to each tread.

Fire Proofing Details

The underside of platform floor will be fire protected using
 a lay-in grid suspended ceiling.
 The system is based upon a **AMF Mecure** 15mm tile set in
 a non clipped, 600mm x 1200mm exposed grid, fitted in
 accordance with manufacturers details.
 Columns are clad in mineral fibre panels set in a pressed
 steel box with a galvanised finish.

All providing 1hrs fire resistance to the mezzanine floor.

☒ SALES ISSUE ☐ CONSTRUCTION ISSUE

Site Contact:	
Contact No:	
Site Condition:	Clear/Cluttered
Site Access:	
Fork Lift Truck	
MEWP's	
Genie Lift	
Power Available:	Yes/No
Working Hours:	TBC

Rev	Date	Details	Int

S R Doyle Ltd
 The Mezzanine Floor and Office
 Refurbishment Specialists

Website: www.srdoyle.co.uk
 Freephone: 0800 783 0492
 Fax: 0208 298 1499
 Email: mail@srdoyle.co.uk

B & S Healthcare

4 Bradfield Road
 Ruislip
 London
 HA4 0NU

Proposed work :
 Mezzanine Section

Scale : 1:100 @ A1
 Date : 20.04.2018
 Drawing No : 3327 - 04

Risk assessments under the Health and Safety
 (Work place Regulations) 1997 are the
 responsibility of the client.