


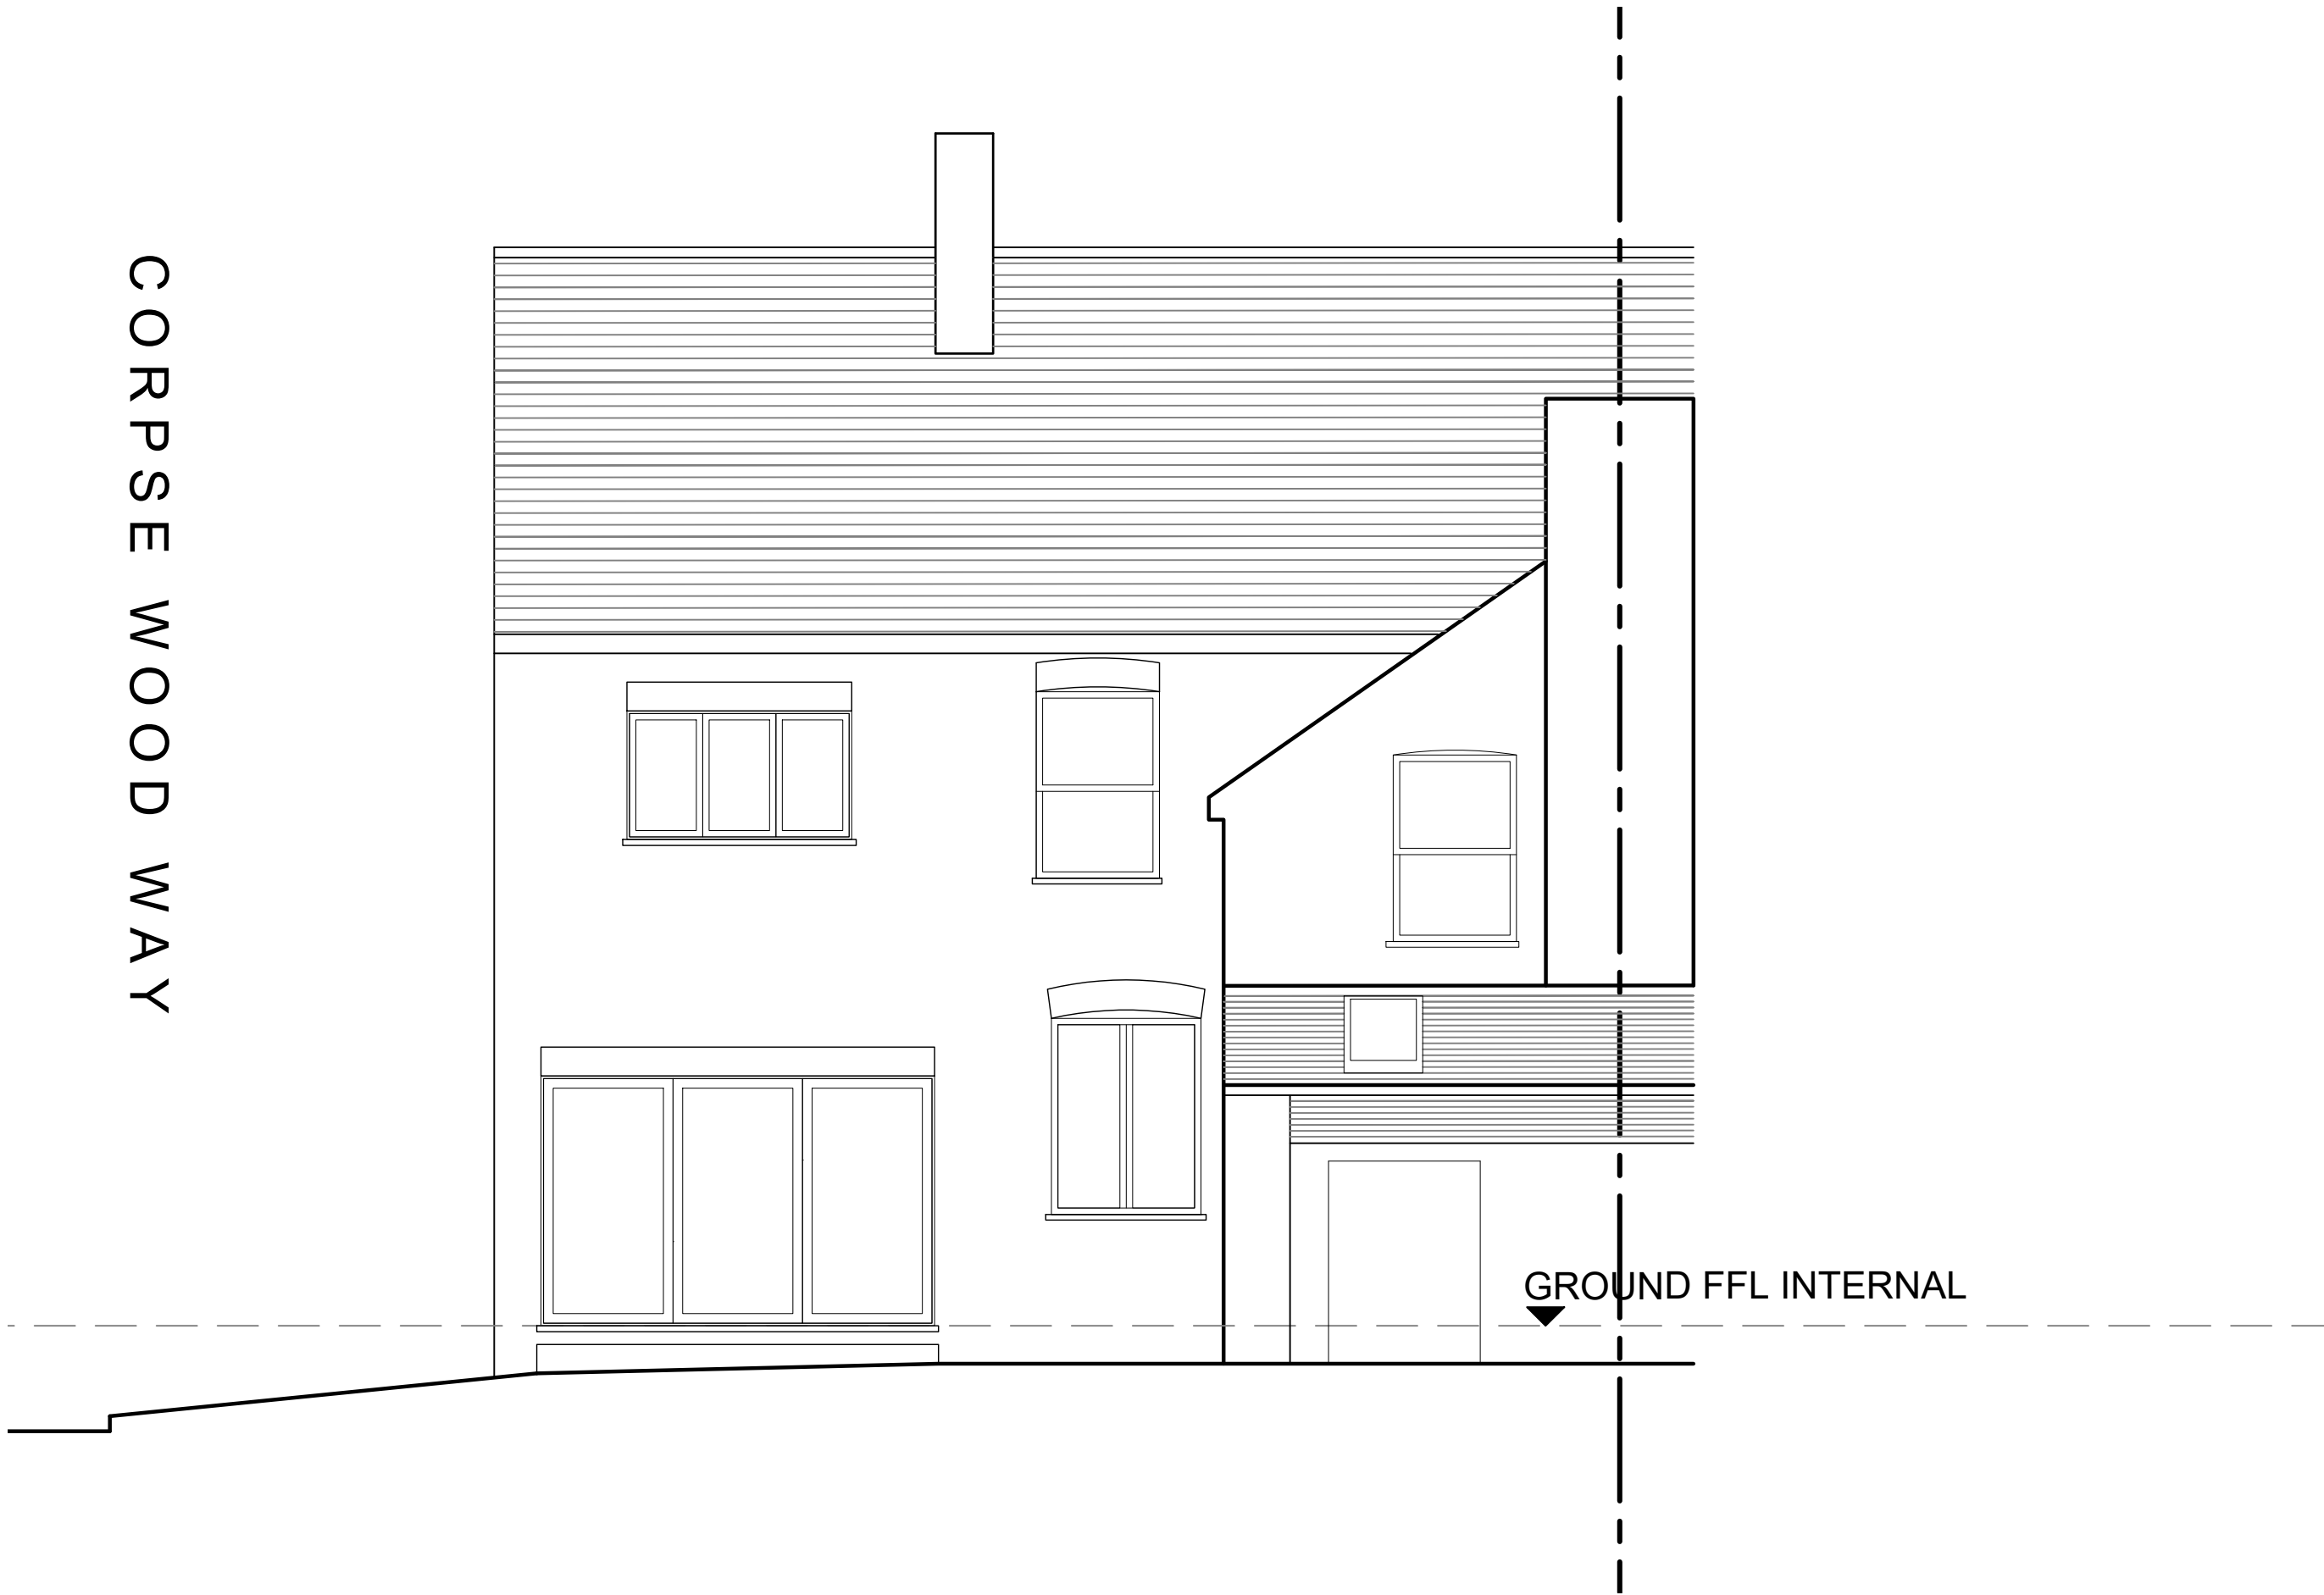

EXISTING ELEVATION - North West



EXISTING ELEVATION - South West



EXISTING ELEVATION - North East

subZEROarchitecture

ONE ADEN ROAD ENFIELD EN3 7SE

01 - Any scale discrepancies to be reported to the Architect immediately. All dimensions to be verified by contractor on site prior to any works.
02 - All work to be conducted in accordance with the requirements of the building regulations & the statutory authority regulations in force and the british standards
03 - This drawing is to be read in conjunction with all relevant drawings, specifications schedules and structural and services engineers drawings and reports for further detail and clarification
04 - Any queries to be confirmed to the architect before stages of procurement and construction.
05 - All rights reserved. All drawings and written material appearing herein constitute original and unpublished work of the architect and may not be duplicated, used or disclosed without written consent of the Architect.

Issue	Date	Revision Note	By	Check
A	29.01.21	FIRST ISSUE	MP	
B	24.03.21	ISSUED FOR PLANNING	MP	

scale bar 1:50

0 2 4 6

MR R RAJEEV

EXISTING ELEVATIONS			
PROJECT: CORPSE COTTAGE, RICKMANSWORTH ROAD, NORTHWOOD HA6 2QN			
PROJECT NUMBER	DATE	BY	CHECKED
140	JANUARY 2021	MP	
SCALE	ISSUED FOR		
1:50 @ A1	PLANNING		
DRAWN	CHECKED		
A1-210	B		

© 2020 ARCHITECTURE 2021
All rights reserved, including but not limited to The Copyright, Designs and Patents Act 1988