

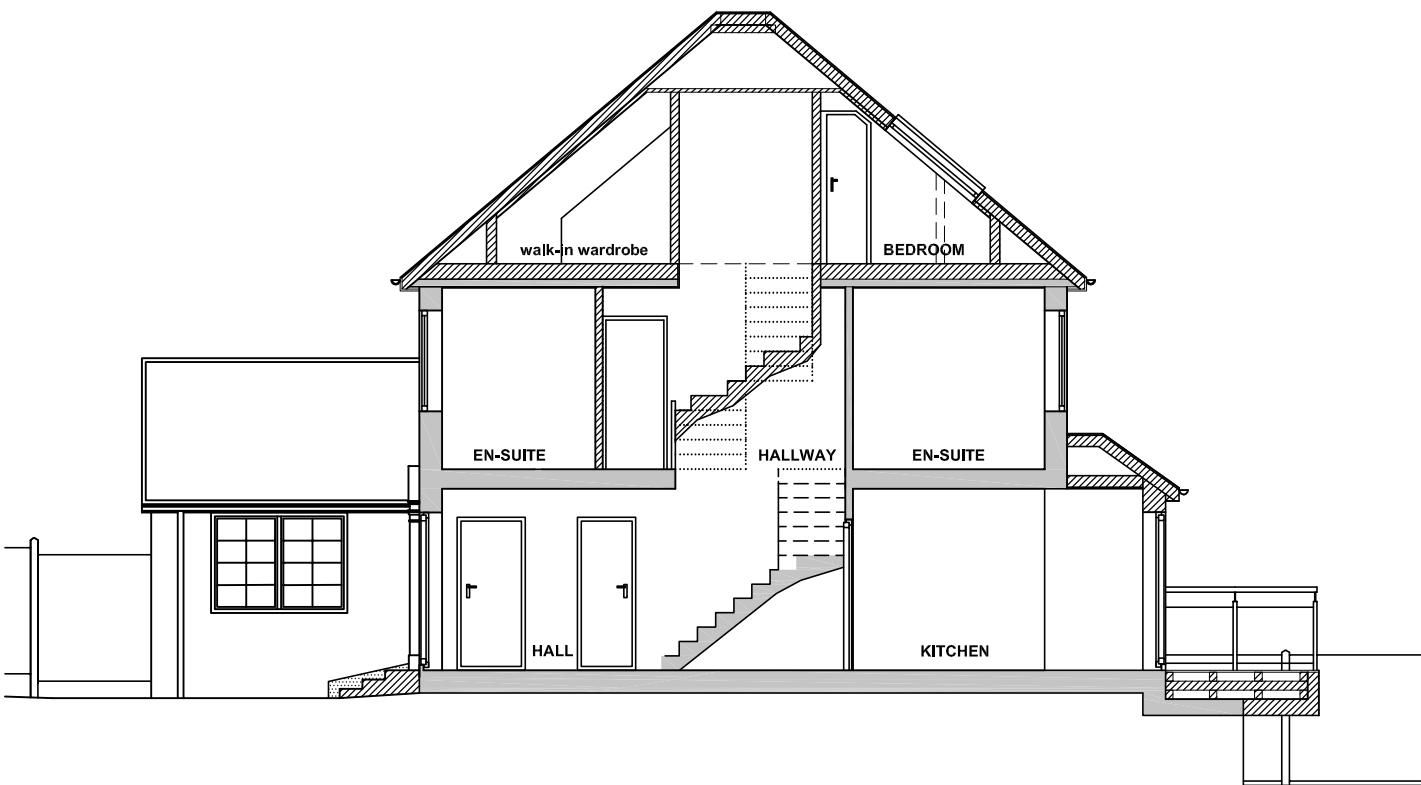


**FOR INFORMATION ONLY
NOT APPROVED FOR CONSTRUCTION**

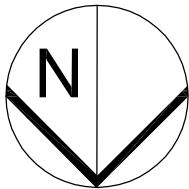

Scale 1:100

Scale 1:100

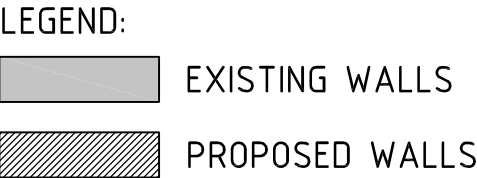

JETVIEW PROPERTIES LIMITED CHARTERED STRUCTURAL ENGINEERS & ARCHITECTURAL DESIGNERS ARGYLE HOUSE, 3RD FLR, JOEL STREET, NORTHWOOD HILLS MIDDLESEX HA6 1NW TEL: 01923 834 290 FAX: 01923 825 122 EMAIL: info@jvpdesignbuild.com	NOTES 1. THIS DRAWING IS TO BE READ IN CONJUNCTION WITH ALL RELEVANT ARCHITECTURAL AND ENGINEERING DWGS	REVISION	DESCRIPTION	DATE	PROJECT	DRAWING TITLE						
					PROPOSED ADDITIONS AND ALTERATIONS 23 DENE ROAD, NORTHWOOD, MIDDLESEX, HA6 2BX							
							CLIENT	SCALE	1 : 100	@ A3	STATUS	PA
							Mr & Mrs Sanghrajka	DATE	02/12/2014			CHECKED
	MOB:						EMAIL:	JOB.NO.	HS-14-143			DRAWN
						DWG.NO.	PA-09			REVISION		