



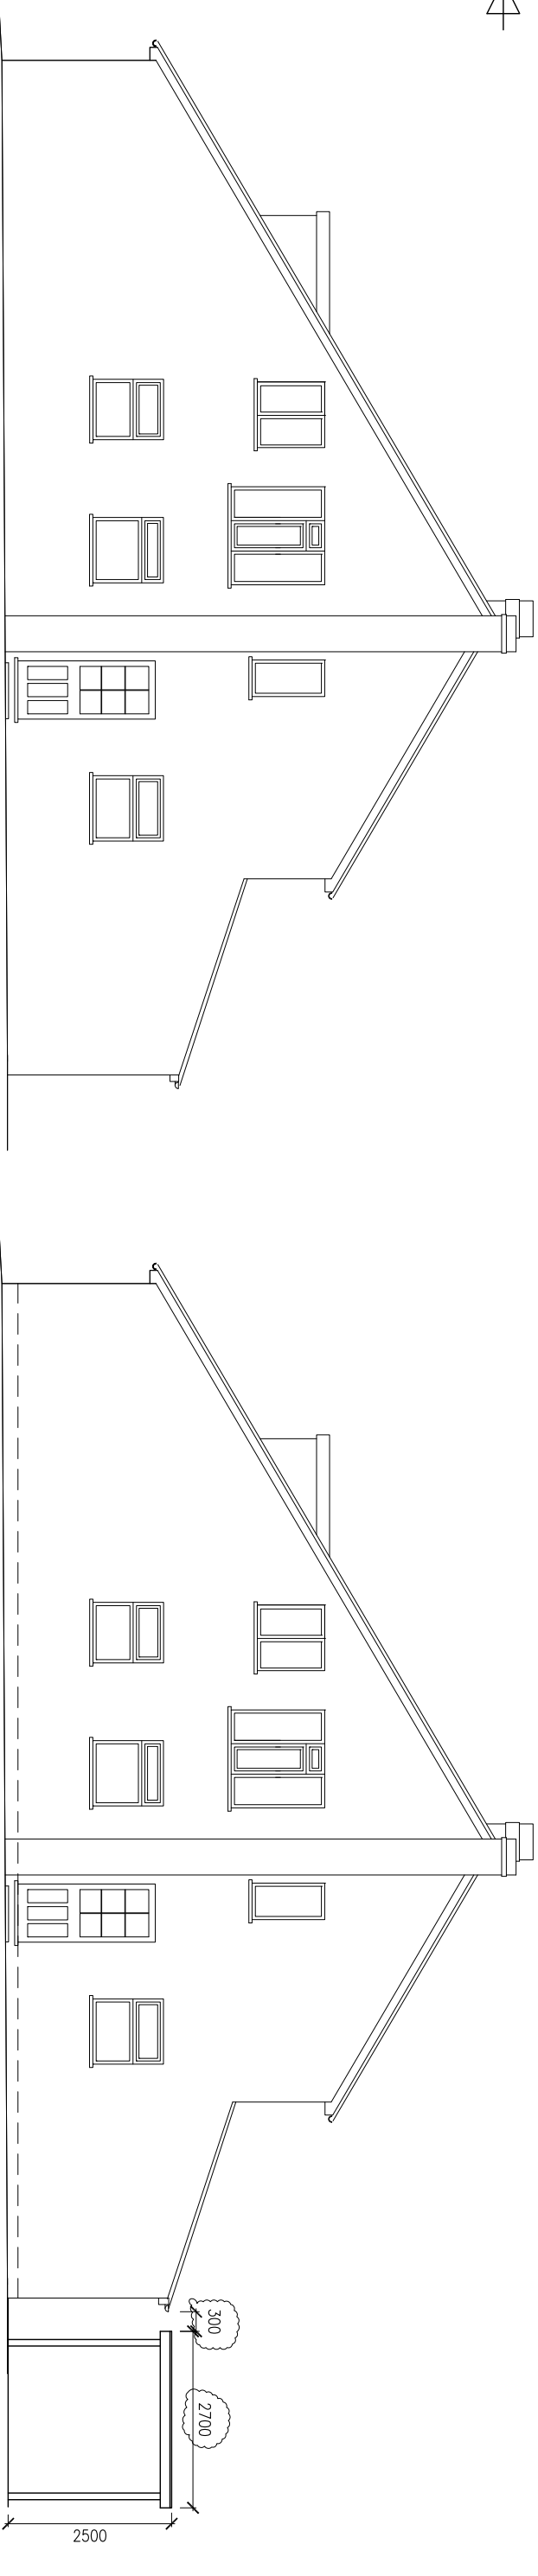

Itemref	Quantity	Title/Name, designation, material, dimension etc			Article No./Reference	
---------	----------	--	--	--	-----------------------	--

Designed by	Checked by	Approved by - date		File name	Date	Scale
				15HW-103	08.09.2020	1:100

EXISTING & PROPOSED SIDE ELEVATIONS			15 HALLAND WAY, HA6 2AG		
			PL-103 C	Edition	Sheet
			-	-	-/-

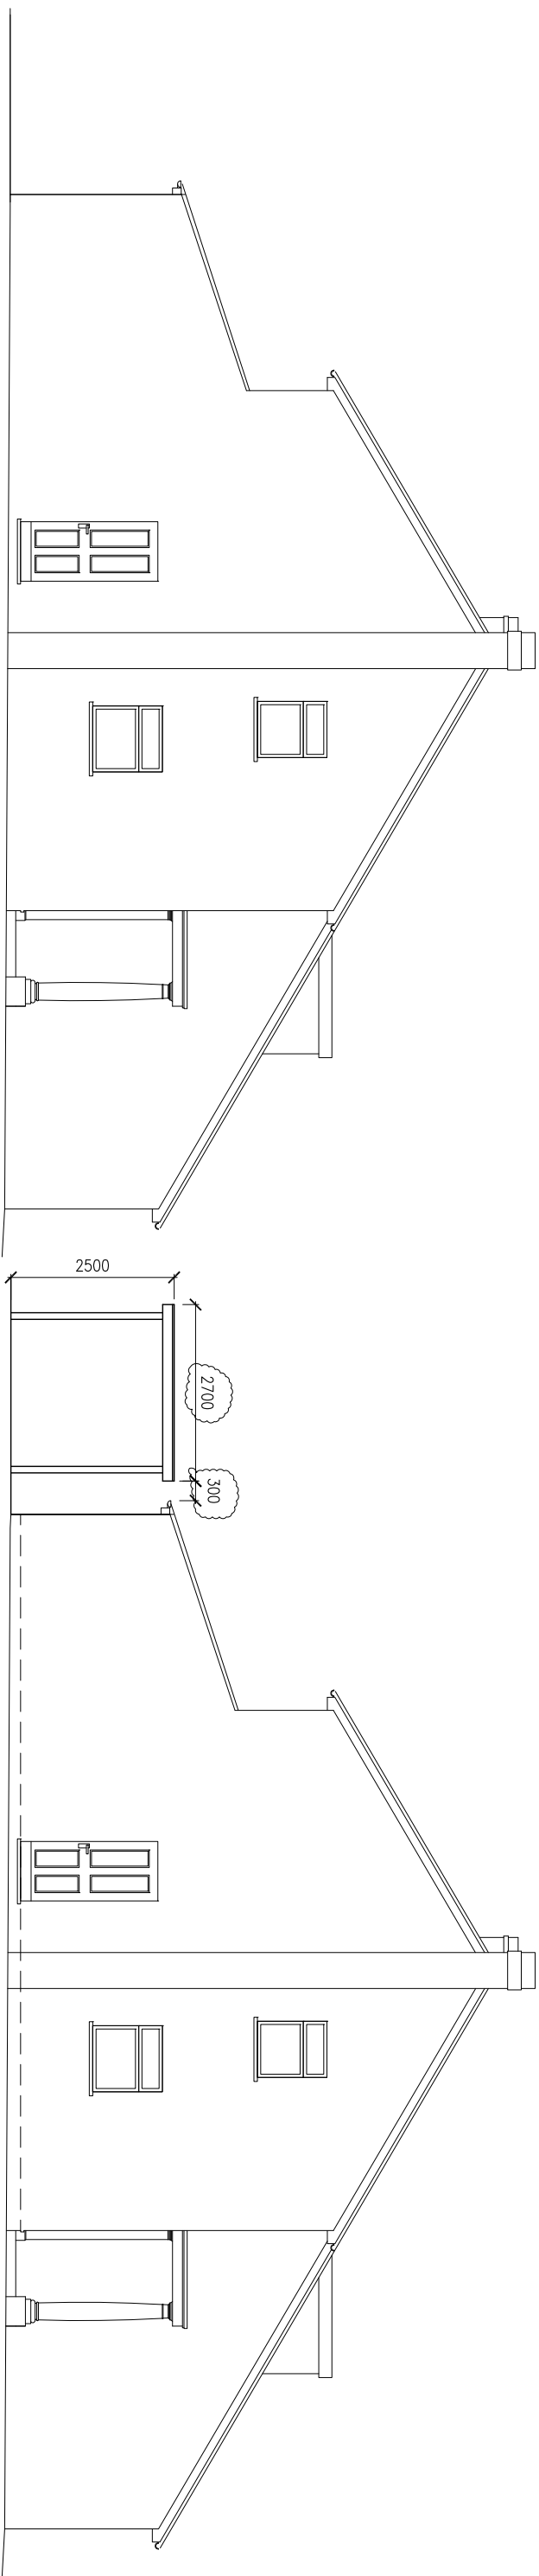