





REAR ELEVATION

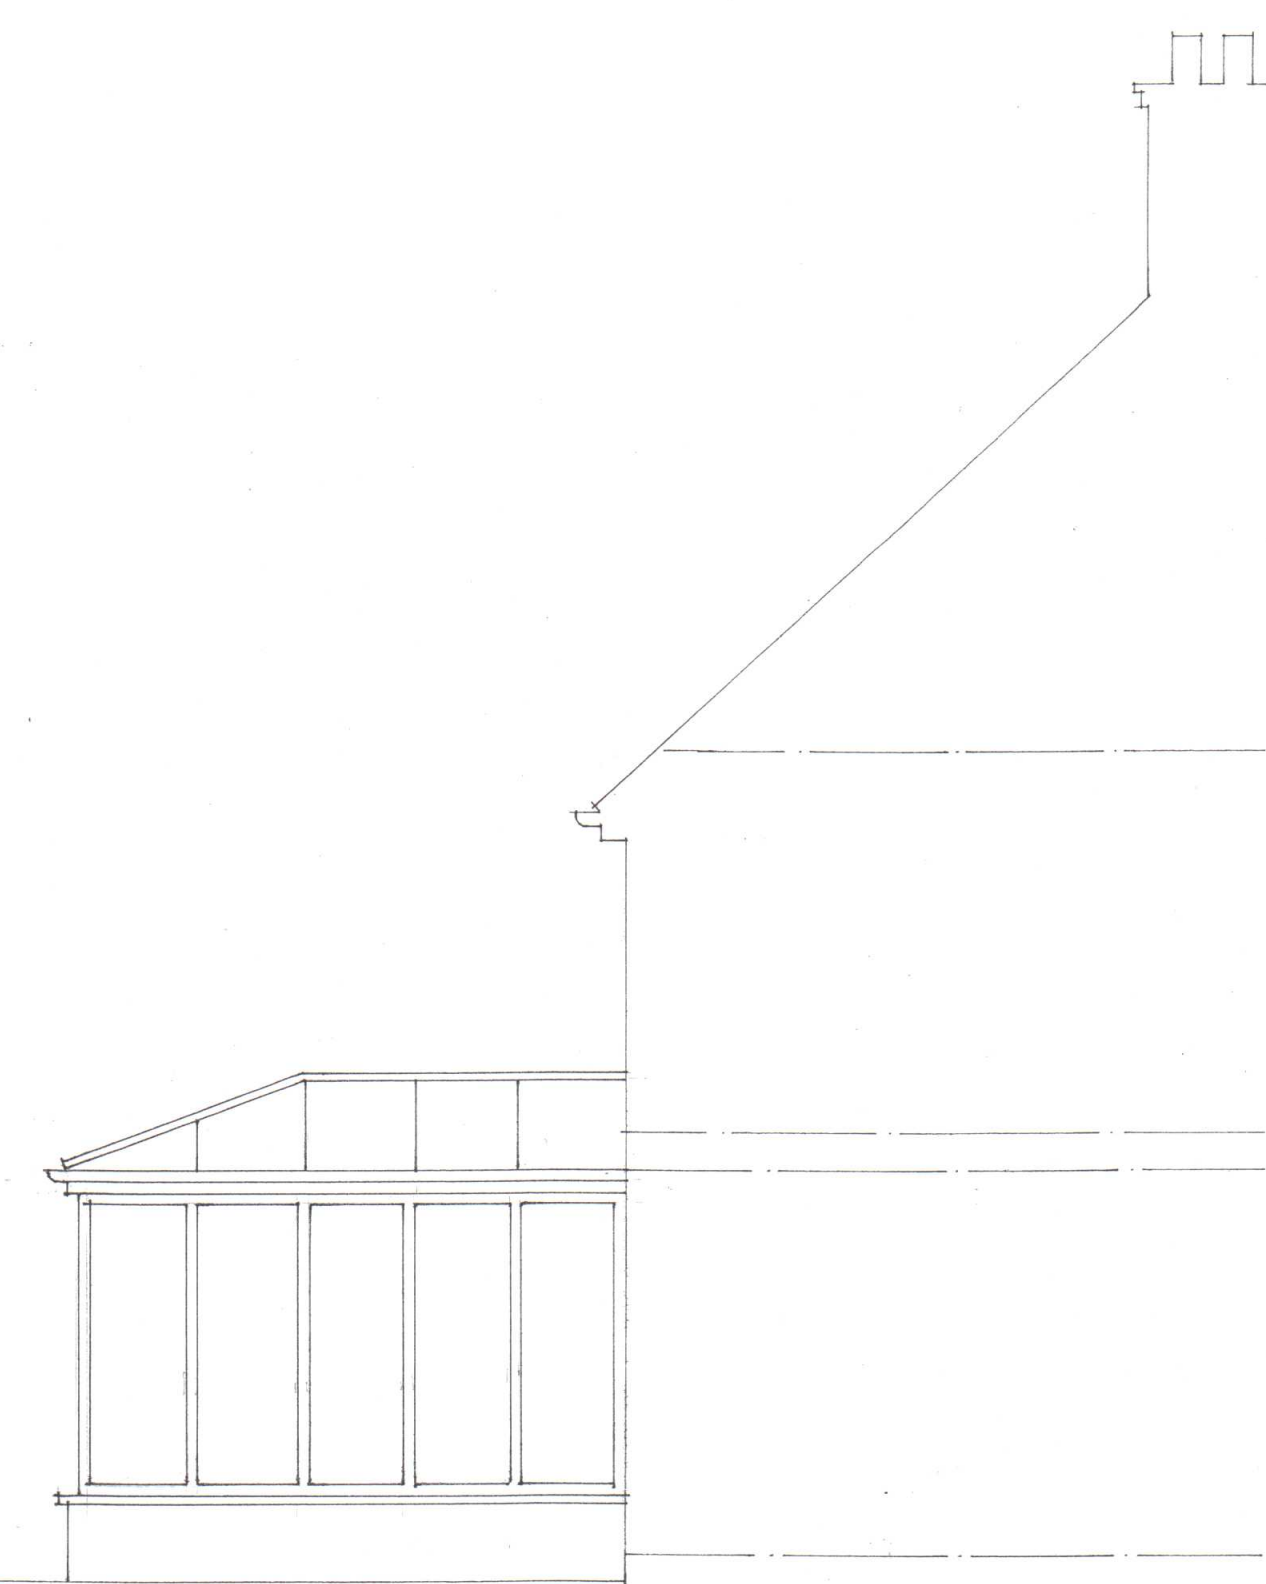


SIDE ELEVATION




SIDE ELEVATION

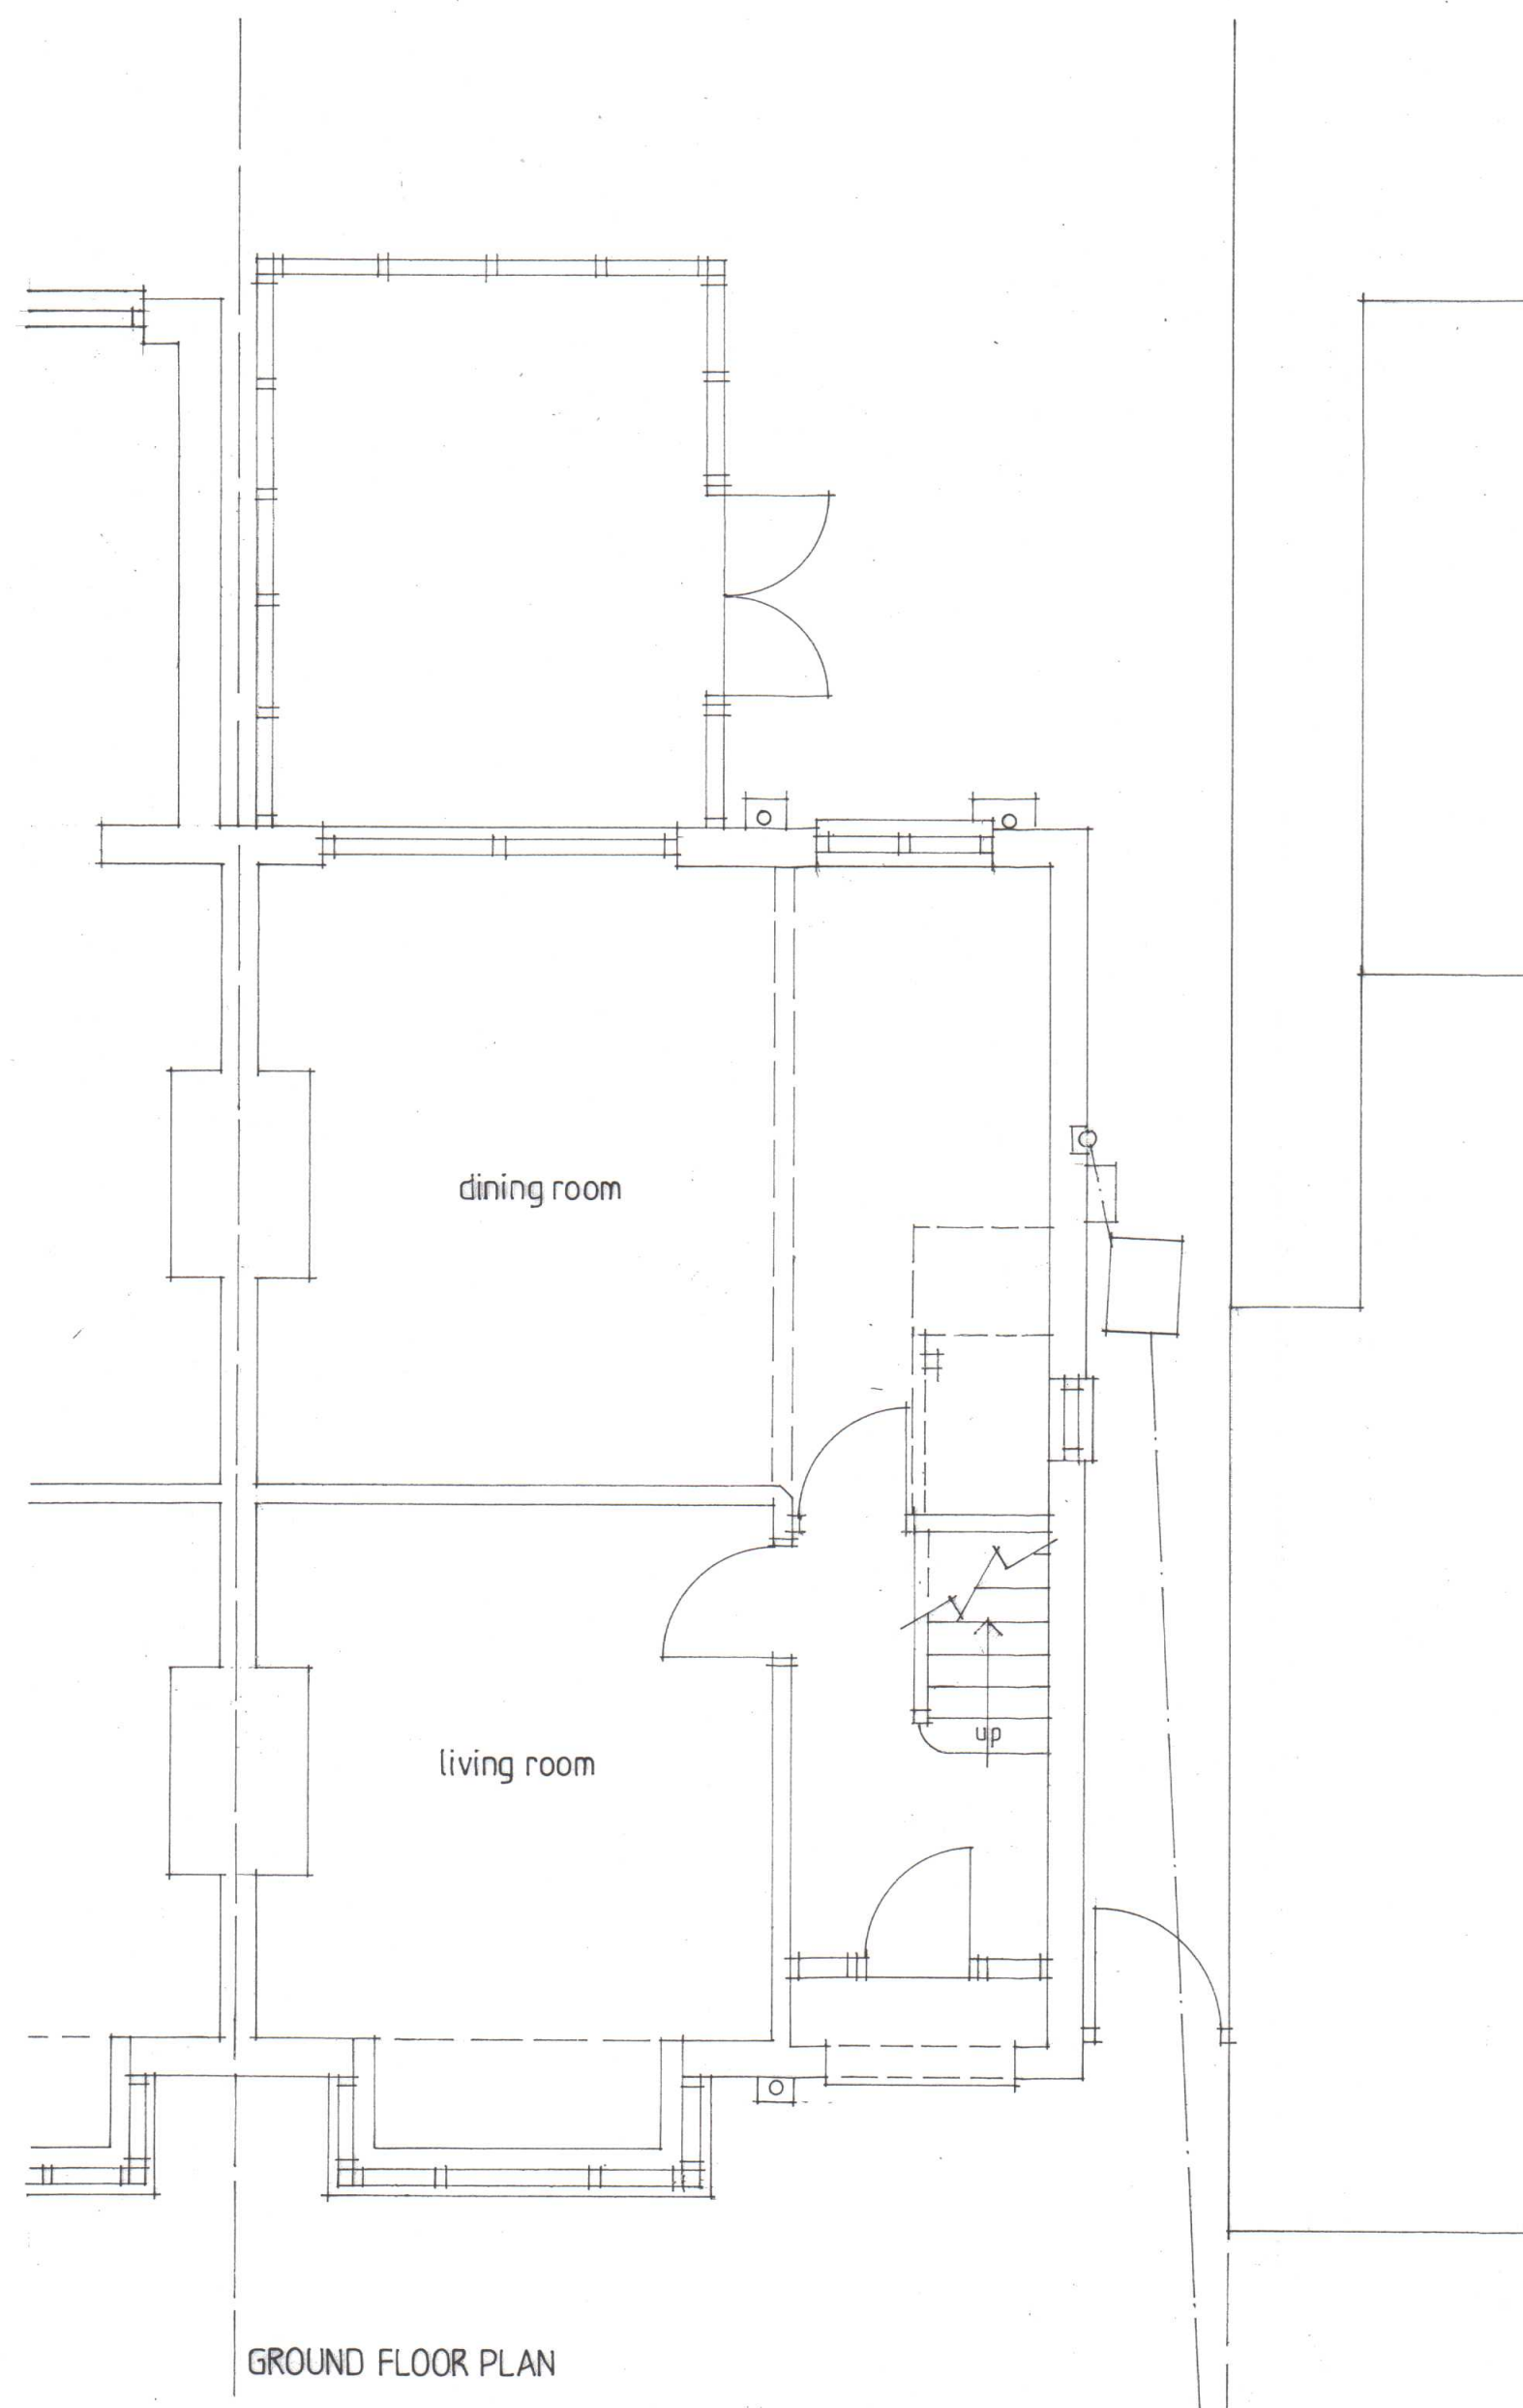


GROUND FLOOR PLAN

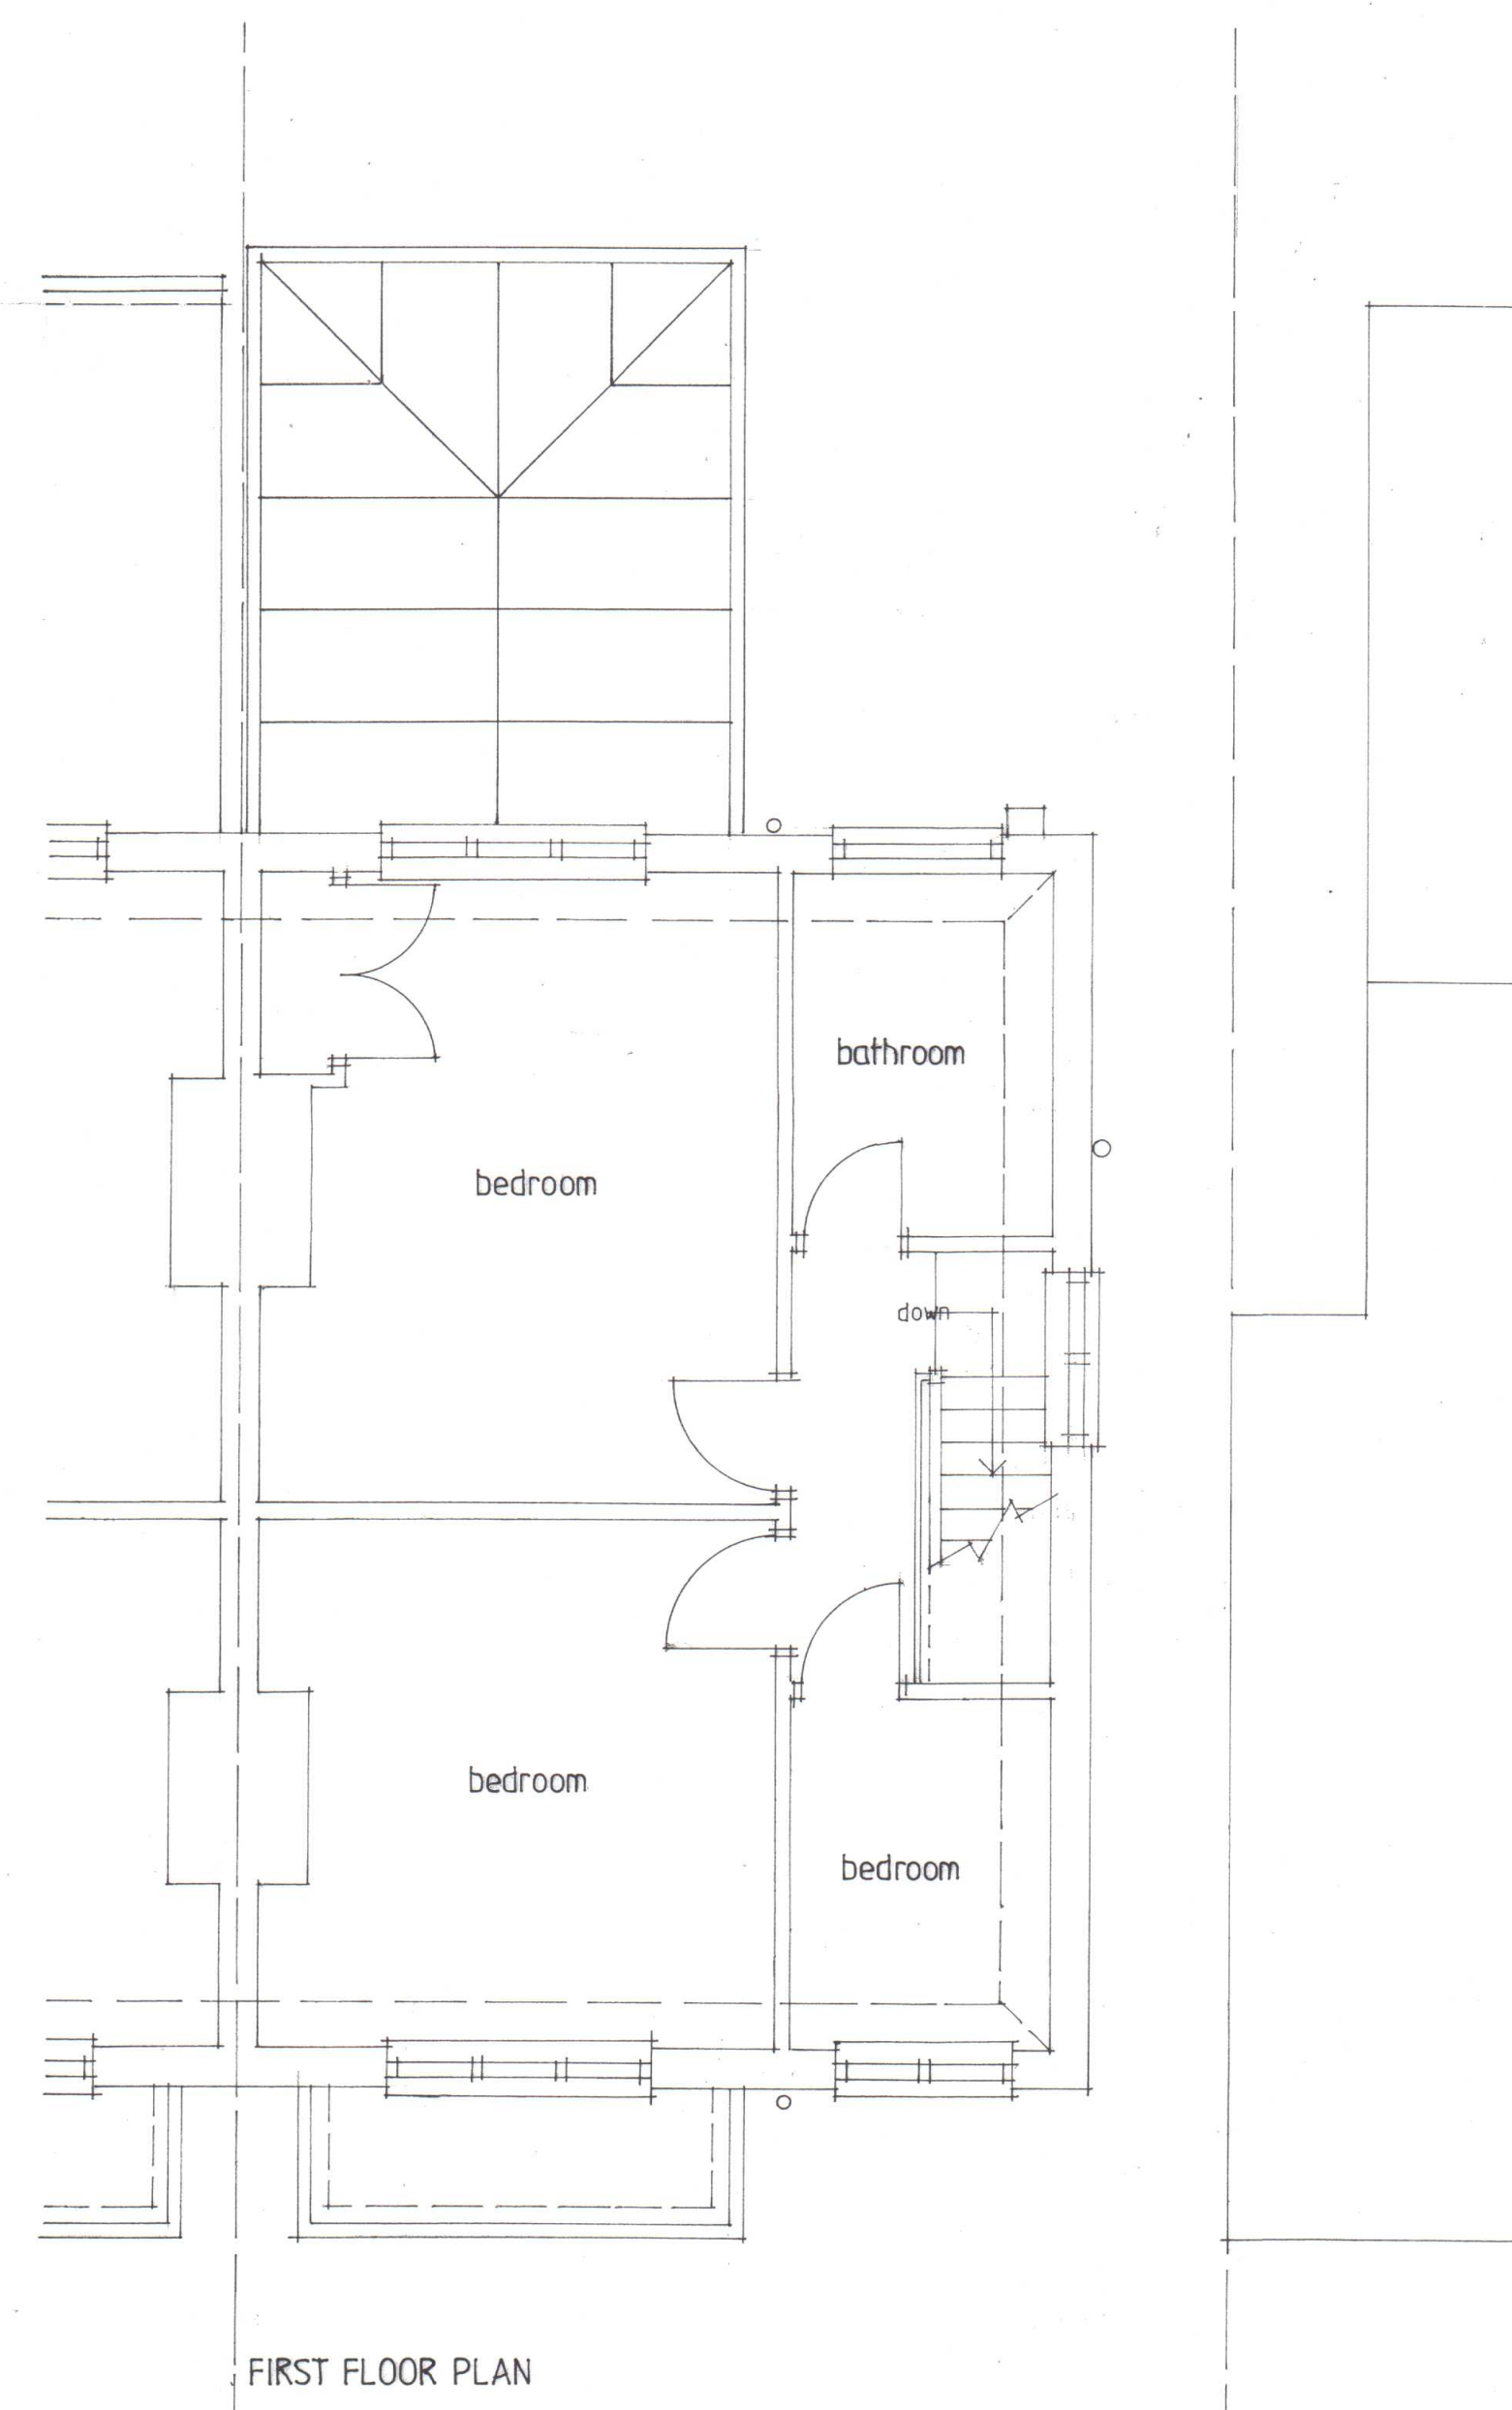

FIRST FLOOR PLAN

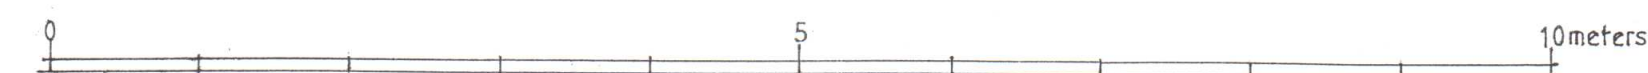

LON BORO OF HILLINGDON
RECEIVED
19 JAN 2015
PLANNING & TRANSPORTATION
GROUP

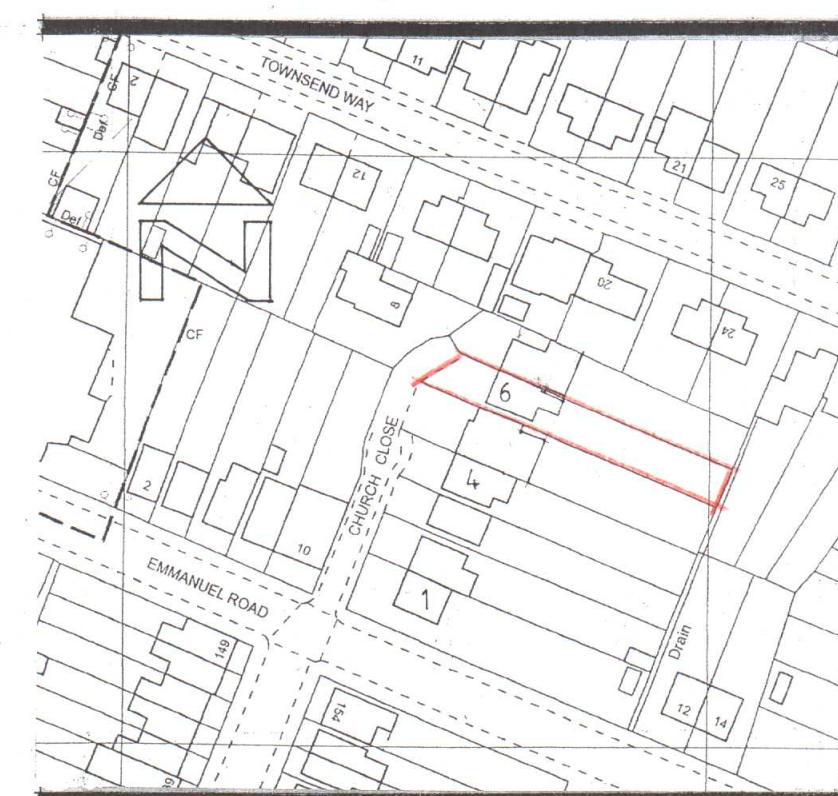

ORCHARD ASSOCIATES
29 WEST STREET
HARROW ON THE HILL
MIDDLESEX 020 8423 4866

client
MR AND MRS P. FICKLING

PROPOSED EXTENSION AND ALTERATION WORKS
6 CHURCH CLOSE
NORTHWOOD
MIDDLESEX

1:50 1:1250 Dec. 2014	543	1	
--------------------------	-----	---	--

EXISTING PLANS