




REAR ELEVATION


roof tiling to match existing
velux rooflights
painted timber eaves
ppc aluminium sliding/folding doors
painted render finish to extension




SIDE ELEVATION

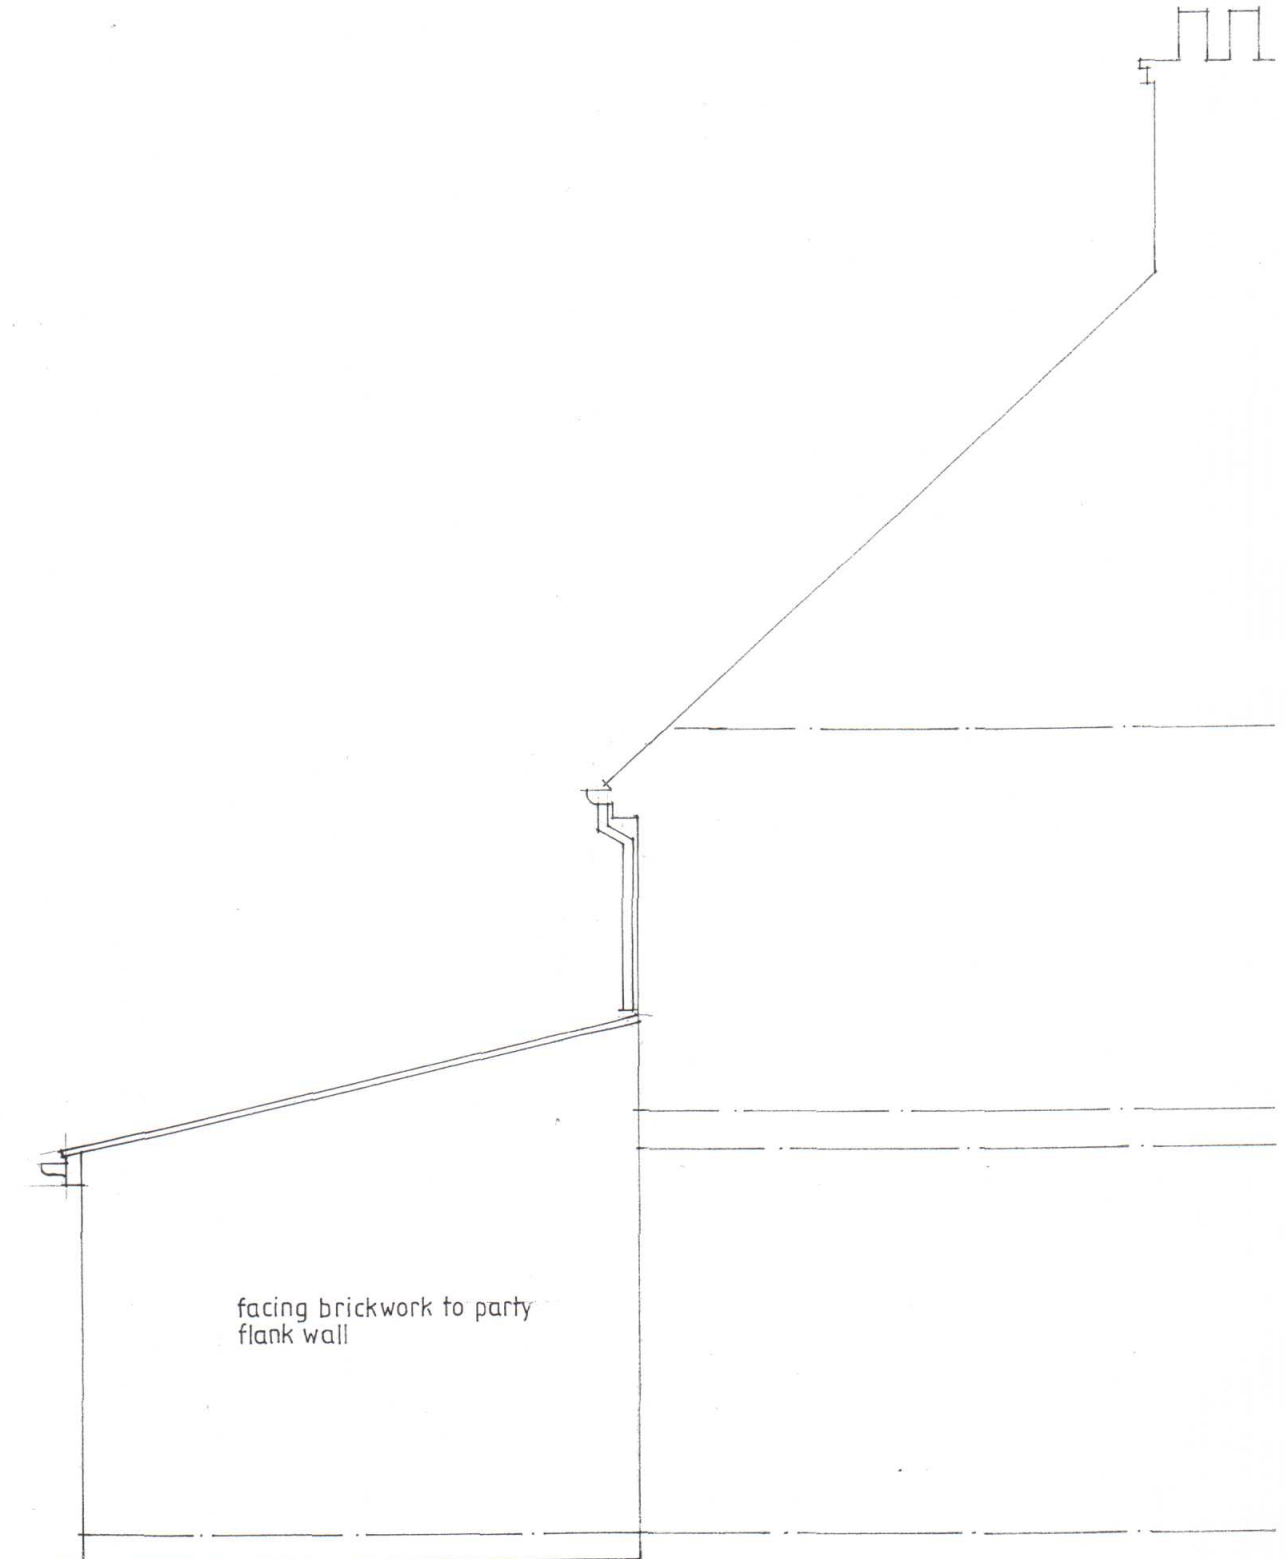



SIDE ELEVATION

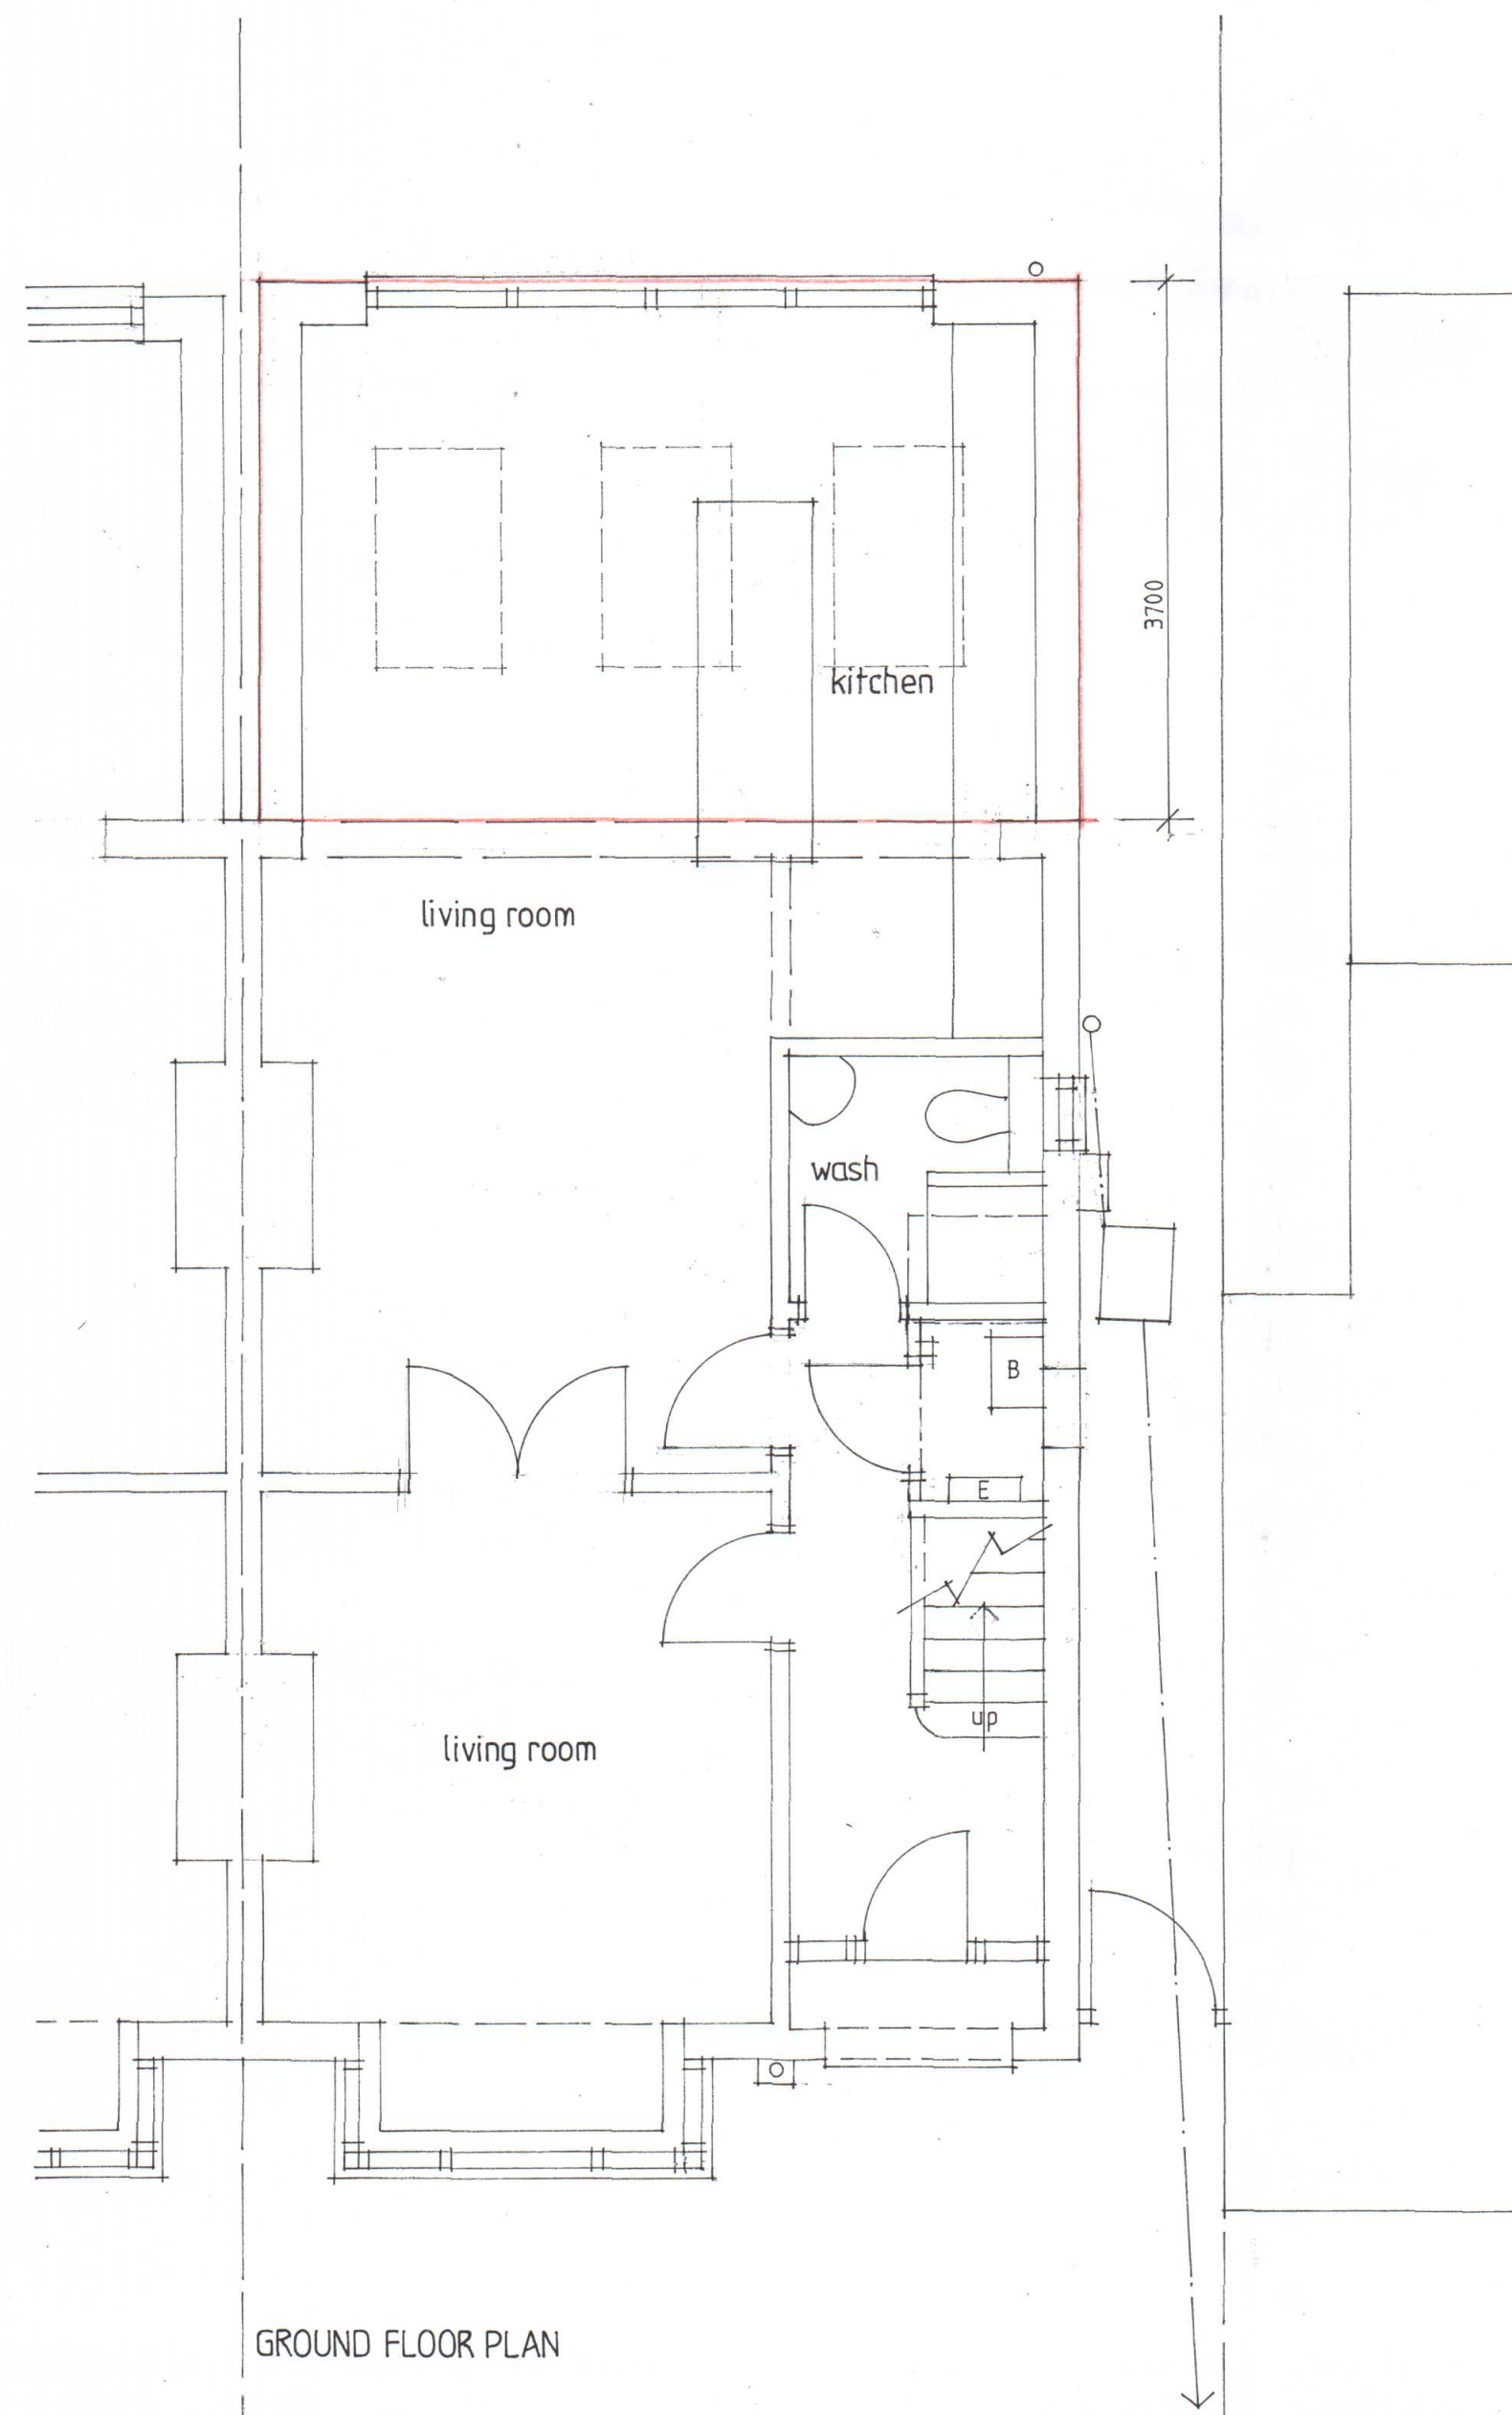

GROUND FLOOR PLAN

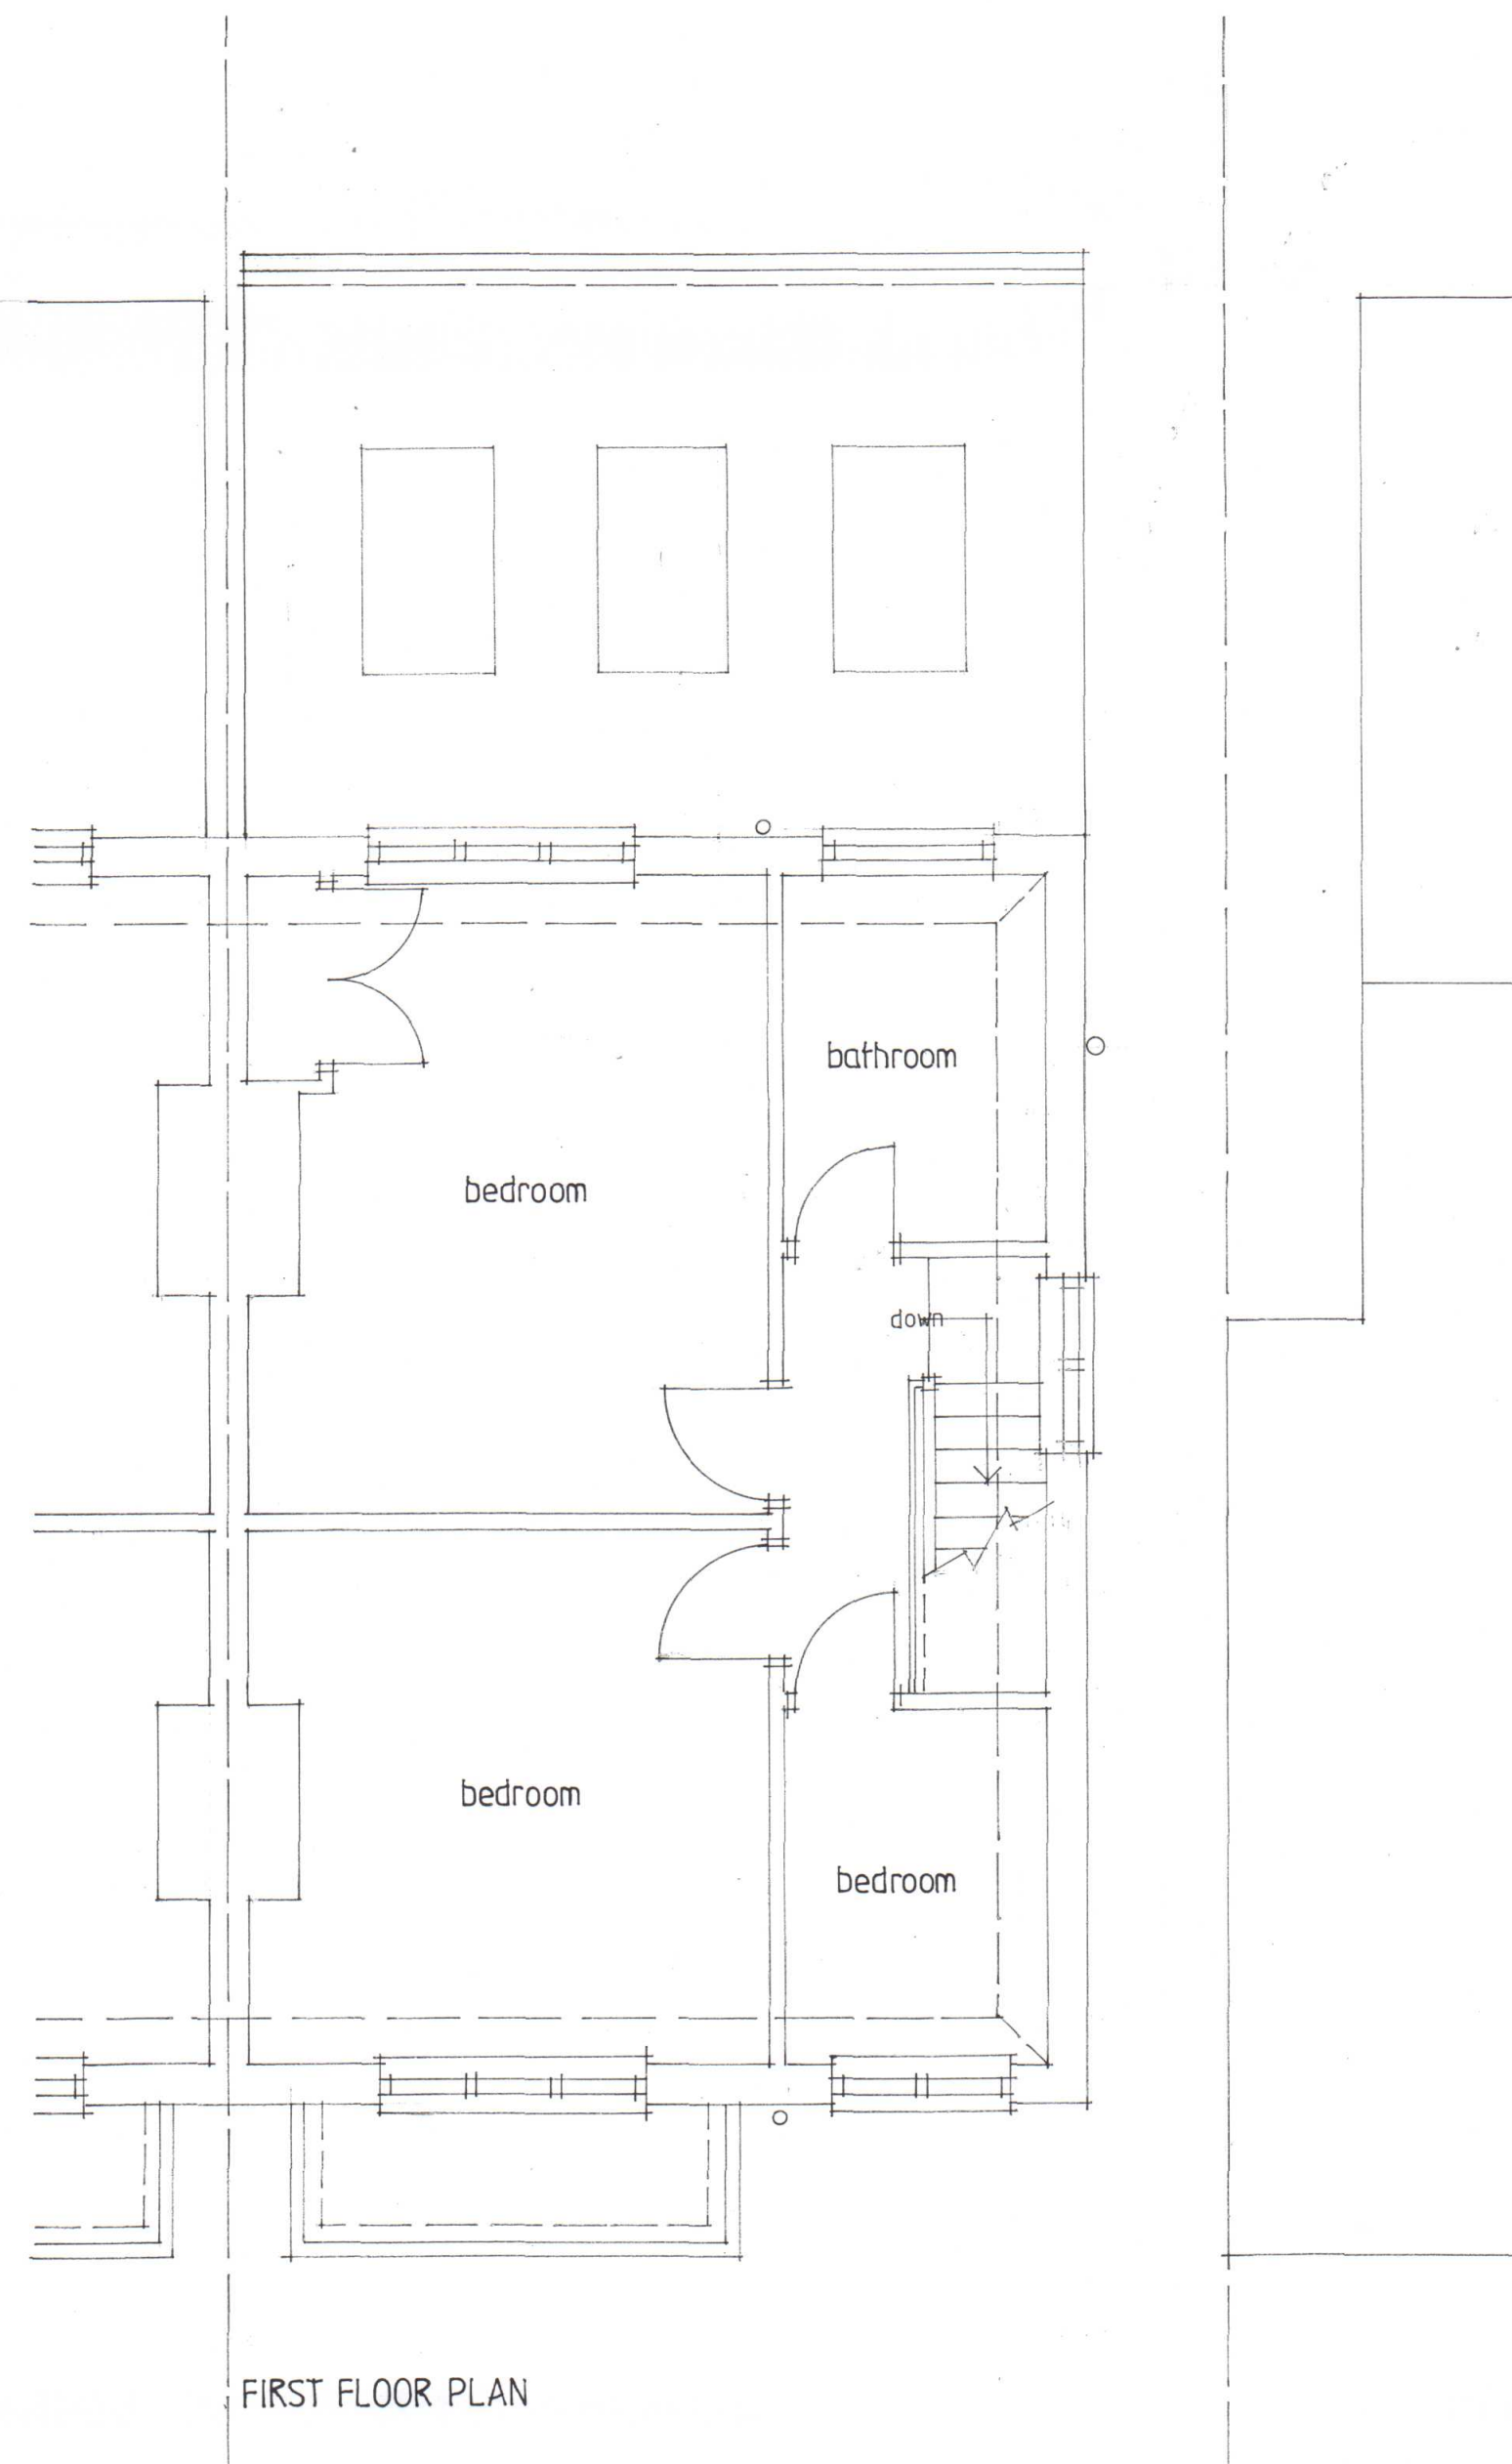

FIRST FLOOR PLAN

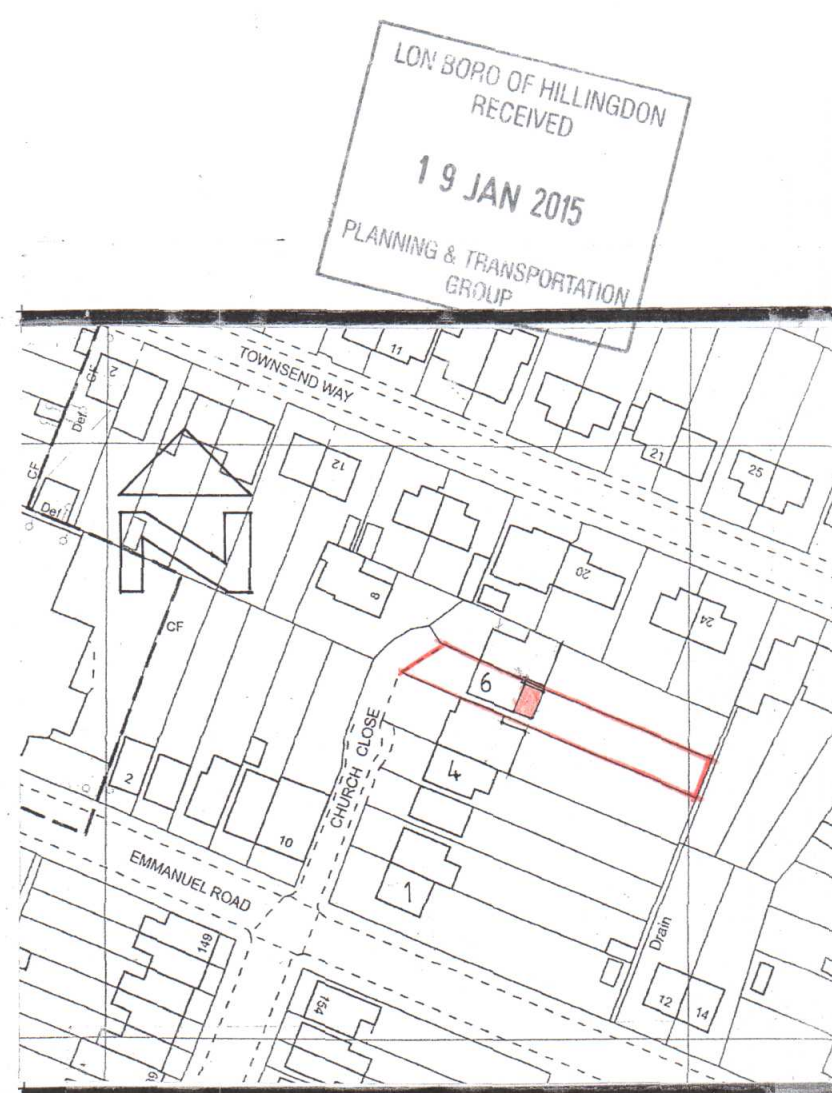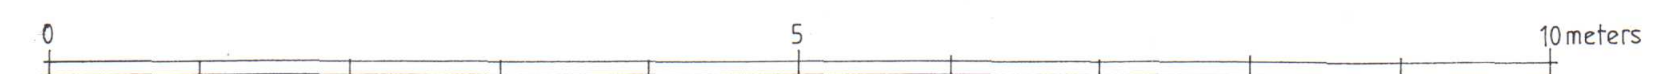

ORCHARD ASSOCIATES
29 WEST STREET
HARROW ON THE HILL
MIDDLESEX
020 8423 4866

client
MR AND MRS P. FICKLING

PROPOSED EXTENSION AND ALTERATION WORKS
6 CHURCH CLOSE
NORTHWOOD
MIDDLESEX

1:50 1:1250	PROPOSED PLANS	
Dec. 2014	543	2