


Note: This Drawing is for planning purpose and should not be used for construction.
All dimensions should be confirmed on site and any deviation should be reported back to designer.


Existing Full Width
Singe Storey
Rear extension @
40 Richmond Av

Existing Singe Storey
Rear extension @
38 Richmond Av

40 Richmond
Avenue

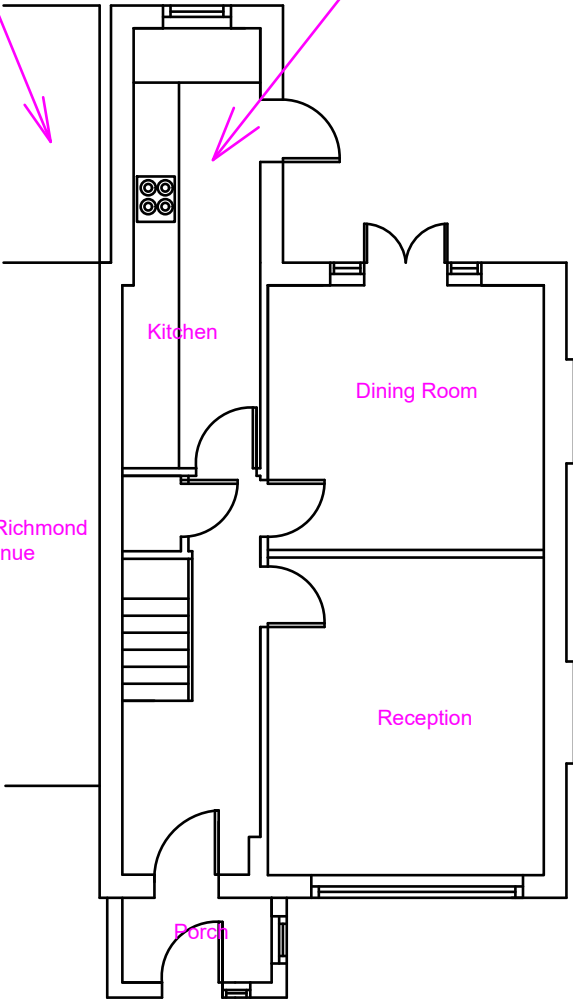


Existing Ground Floor

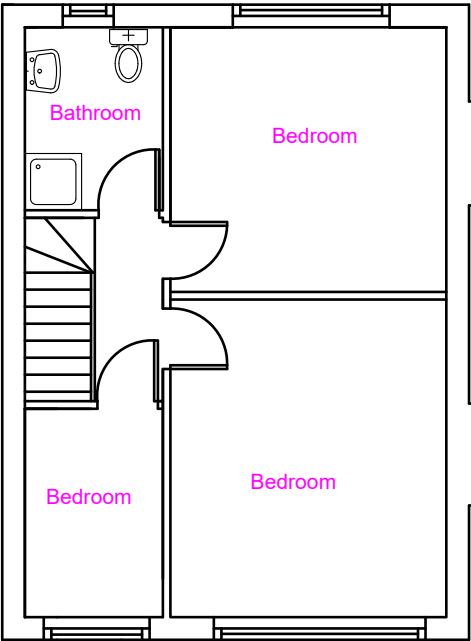

Existing First Floor


Existing Full Width
Singe Storey
Rear extension @
40 Richmond Av

40 Richmond
Avenue

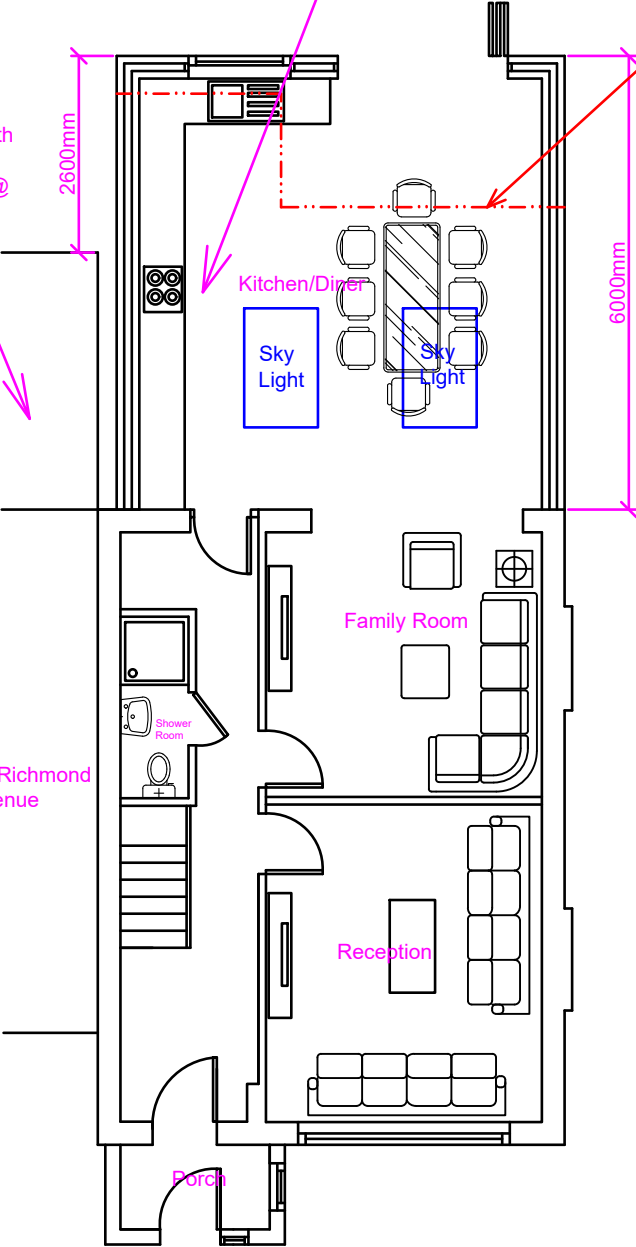

Proposed Ground Floor

Single Storey Rear Extension
Already Approved under Prior
notification application.
Planning ref: 70567/APP/2020/143

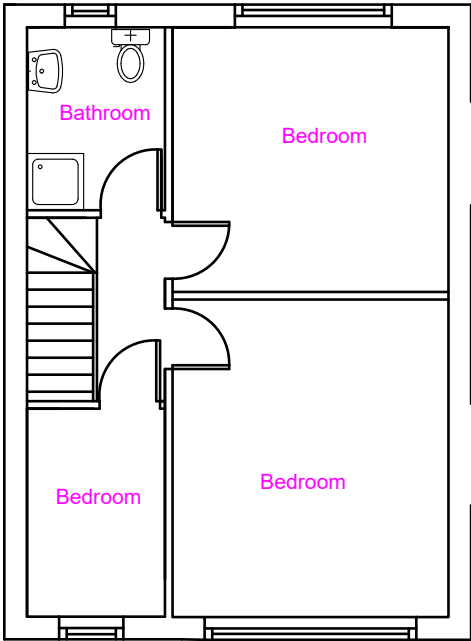

Proposed First Floor

Proposed Development:

Single Storey Rear Extension

Site Address:

38 Richmond Avenue
Uxbridge
UB10 9BH

Revisions:


Rev	Date	Description
A	18/05/2020	

Drawing Description:

Existing and Proposed Floor Layout

Drawing No:
ART/2020/RE38RA/ELPL

Scale: 1:100
Paper Size: A3
Sheet No: 1 of 4

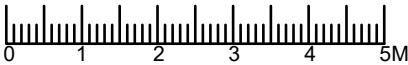

ART CONSULTANTS (UK) LTD
113 LONG LANE
STANWELL
TW19 7AL
M:07960071377
E: ARTCONSULTANTSUK@GMAIL.COM