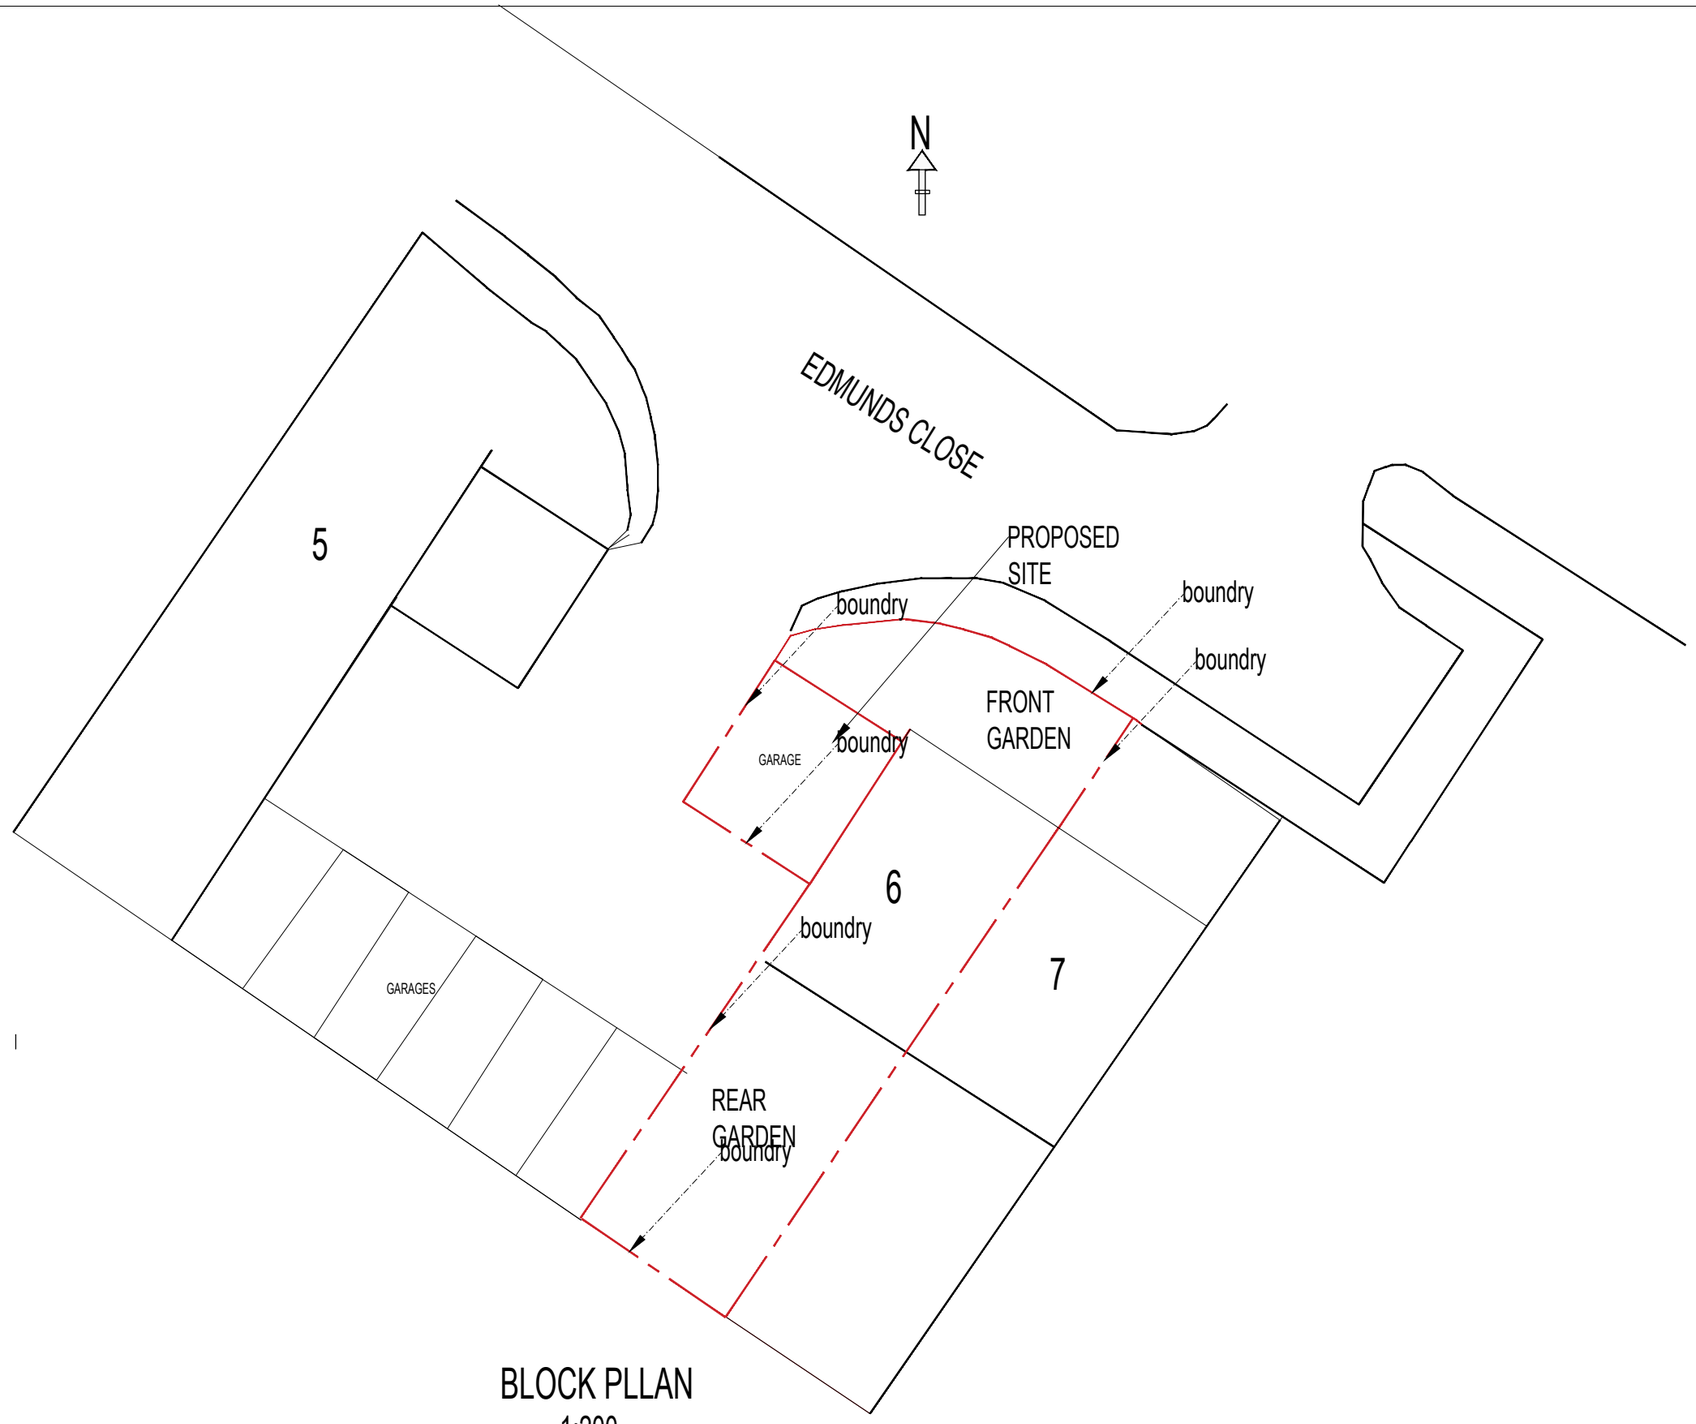

BLOCK PLLAN
1:200

REVISIONS	DATE

JOB
6 EDMUNDS CLOSE UB40HA

TITLE
CONVERT EXISTING GARAGE INTO GYM

DRAWING TITLE
BLOCK PLAN

DATE
JUNE 23

SCALE
1:200

DRG No
6 UB40HA/3

REV