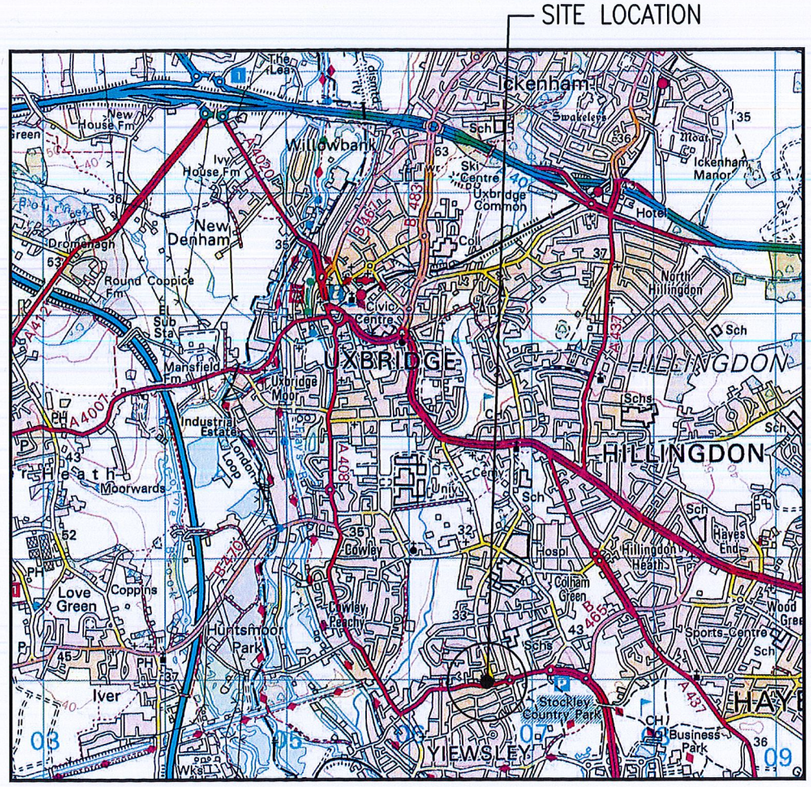

SITE LOCATION
(Scale 1:50000)

Ordnance Survey map extract based upon Landranger map series with the permission of the controller of Her Majesty's Stationery Office Licence No. 0100023487 Crown copyright.



SITE PHOTOGRAPH

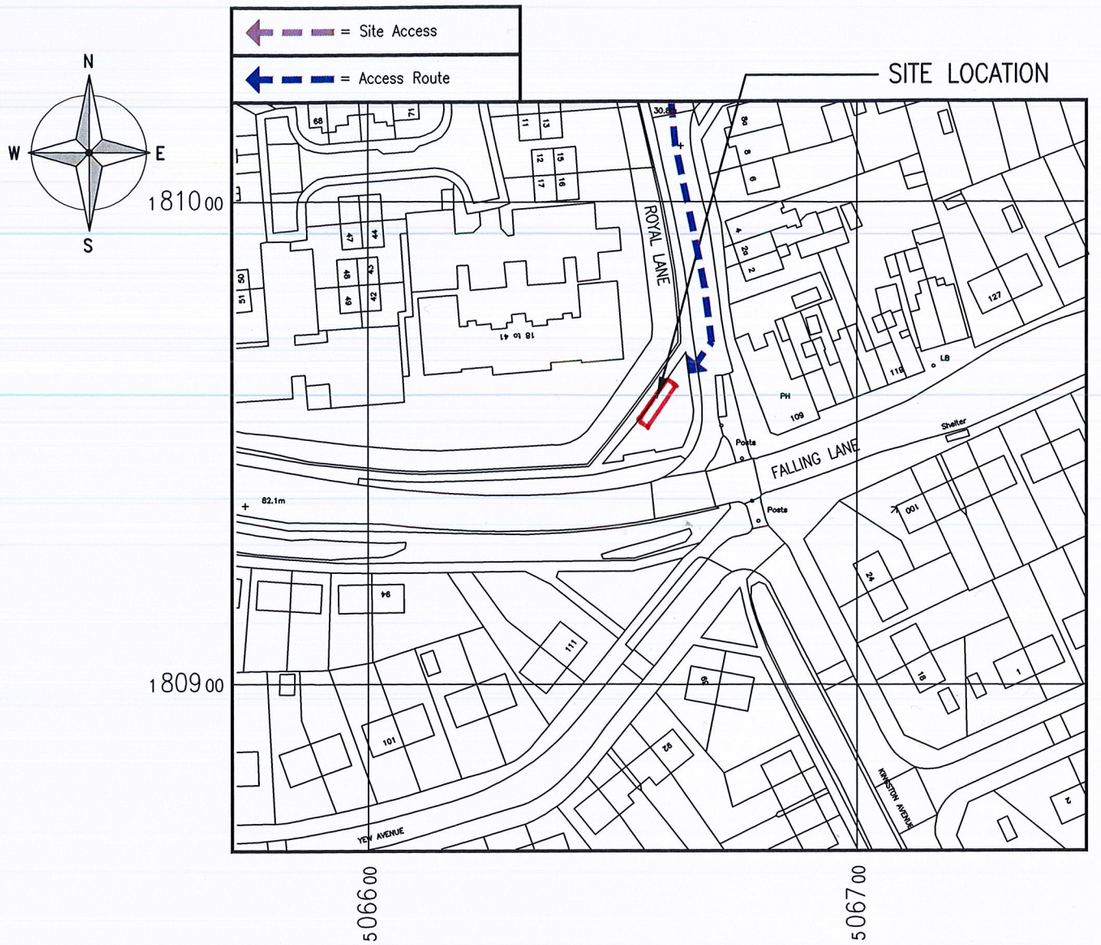

DETAILED SITE LOCATION
(Scale 1:1250)

Based upon Ordnance Survey map extract with the permission of the Controller of Her Majesty's Stationery Office. Crown copyright. Licence No. 100020449

0 10 20 30 40 50m
SCALE 1:1250

ALL DIMENSIONS ARE IN mm UNLESS NOTED OTHERWISE

N.G.R	E: 506658 N: 180956
CONCESSION REQUIRED	YES

DIRECTIONS TO SITE:
EXIT M4 AT JUNCTION 4 AND TAKE THE A408 TO UXBRIDGE. AT ROUNDABOUT, TAKE THE 1ST EXIT ONTO A408. GO THROUGH 3 ROUNDABOUTS AND 3RD EXIT AT NEXT ROUNDABOUT ONTO APPLE TREE LANE, 1ST EXIT AT NEXT ROUNDABOUT. THEN 1ST EXIT AT ROUNDABOUT ONTO ROYAL LANE, THE DESTINATION WILL BE ON THE RIGHT HAND SIDE AT THE JUNCTION.

NOTES:

REV	MODIFICATION	BY	CH	DATE
A	Issued for Approval	RW	PM	18.01.19

mono
MONO CONSULTANTS LIMITED
No. 58 Cygnet Court
Timothy's Bridge Road
Stratford-upon-Avon
Warwickshire
CV37 9NW
t. 44 (0)1789 206500
f. 44 (0)1789 206529
www.monoconsultants.com

O2
CTIL - LONDON

Cell Name	Opt.
FALLING LANE METROPOLIS PH2	–

Cell ID No

CTIL	TEF	VF
150153	071958	N/A

Site Address / Contact Details

FALLING LANE
UXBRIDGE
MIDDLESEX
UB7 8QR

Drawing Title:
SITE LOCATION MAPS

Purpose of issue:	Dwg Rev:
PLANNING	A
Drawing Number: 100	
Surveyed By: PB	Original Sheet Size: A3 — Pack Issue: B
Drawn: RW — Date: 18.01.19	Checked: PM — Date: 18.01.19